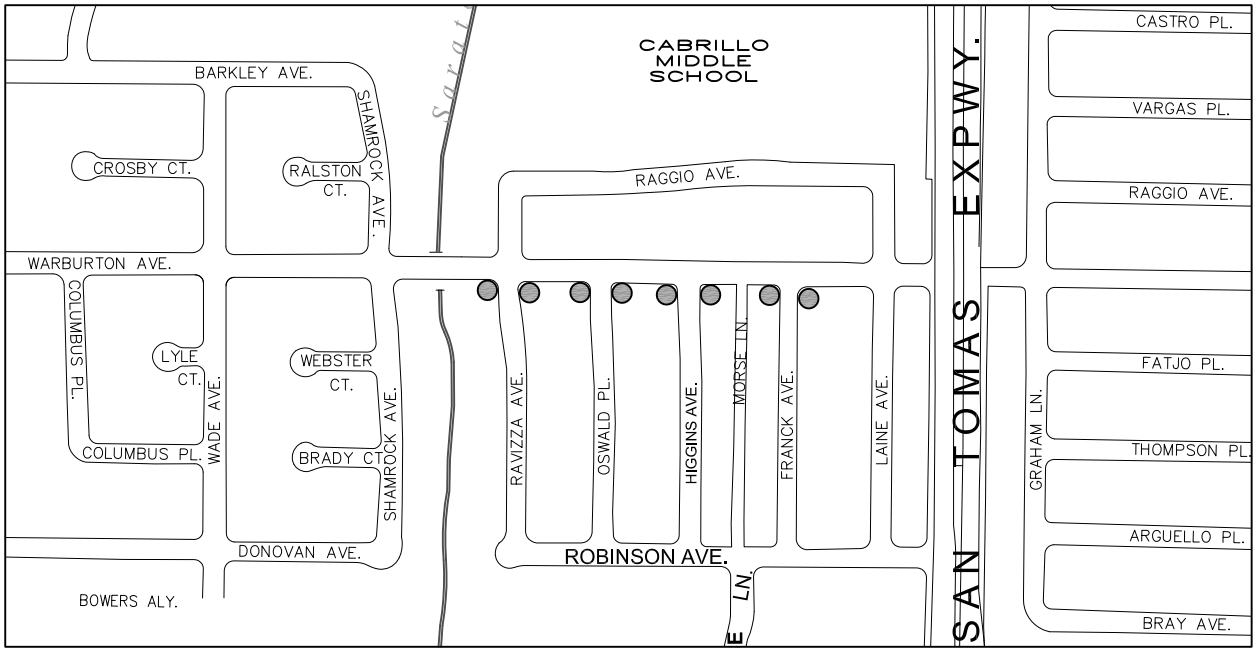

LOCATION MAP 1

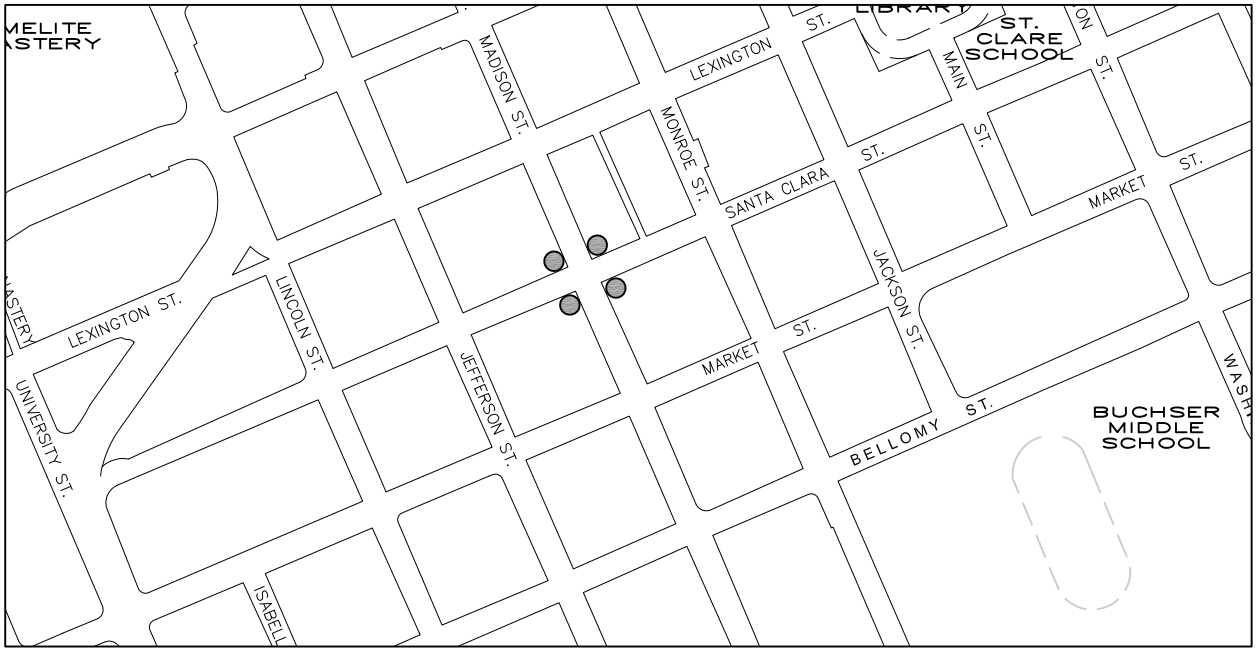

LOCATION MAP 2

LEGEND

● Proposed Curb Ramp Location

Revised			CITY OF SANTA CLARA	Scale NTS
Drawn By	JF	05/17		
Checked By	VL	05/17	LOCATION MAPS	Sheet 4 OF 23
Reviewed By	FA	05/17	REMOVAL OF BARRIERS TO THE PHYSICALLY CHALLENGED (FY 2017-18)	
Approved By	GUSTAVO GOMEZ DIRECTOR OF PUBLIC WORKS R.C.E. No. 46627 EXP. 06-30-2017			Tracing No. 12,167-A

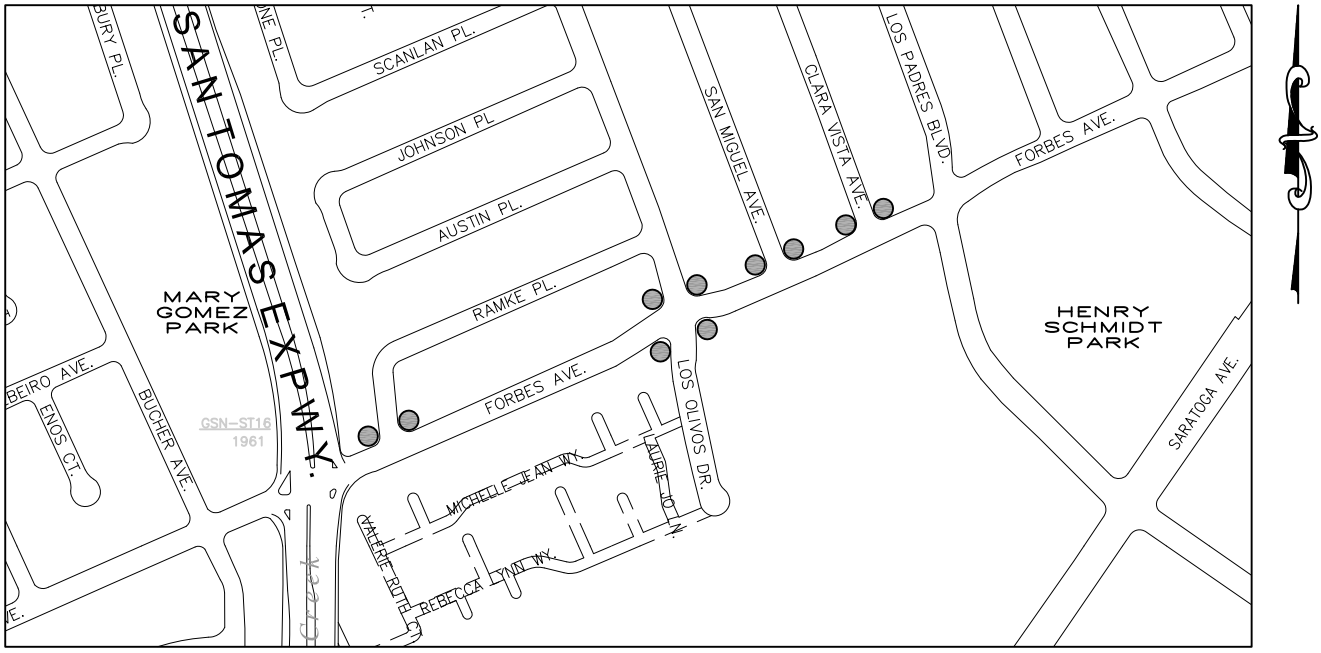

LOCATION MAP 3

LEGEND

● Proposed Curb Ramp Location

Revised		CITY OF SANTA CLARA	Scale NTS
Drawn By JF	05/17		
Checked By VL	05/17	LOCATION MAPS	Sheet 5 OF 23
Reviewed By FA	05/17	REMOVAL OF BARRIERS TO THE PHYSICALLY CHALLENGED (FY 2017-18)	
Approved By GUSTAVO GOMEZ DIRECTOR OF PUBLIC WORKS R.C.E. No. 46627 EXP. 06-30-2017			Tracing No. 12,167-A