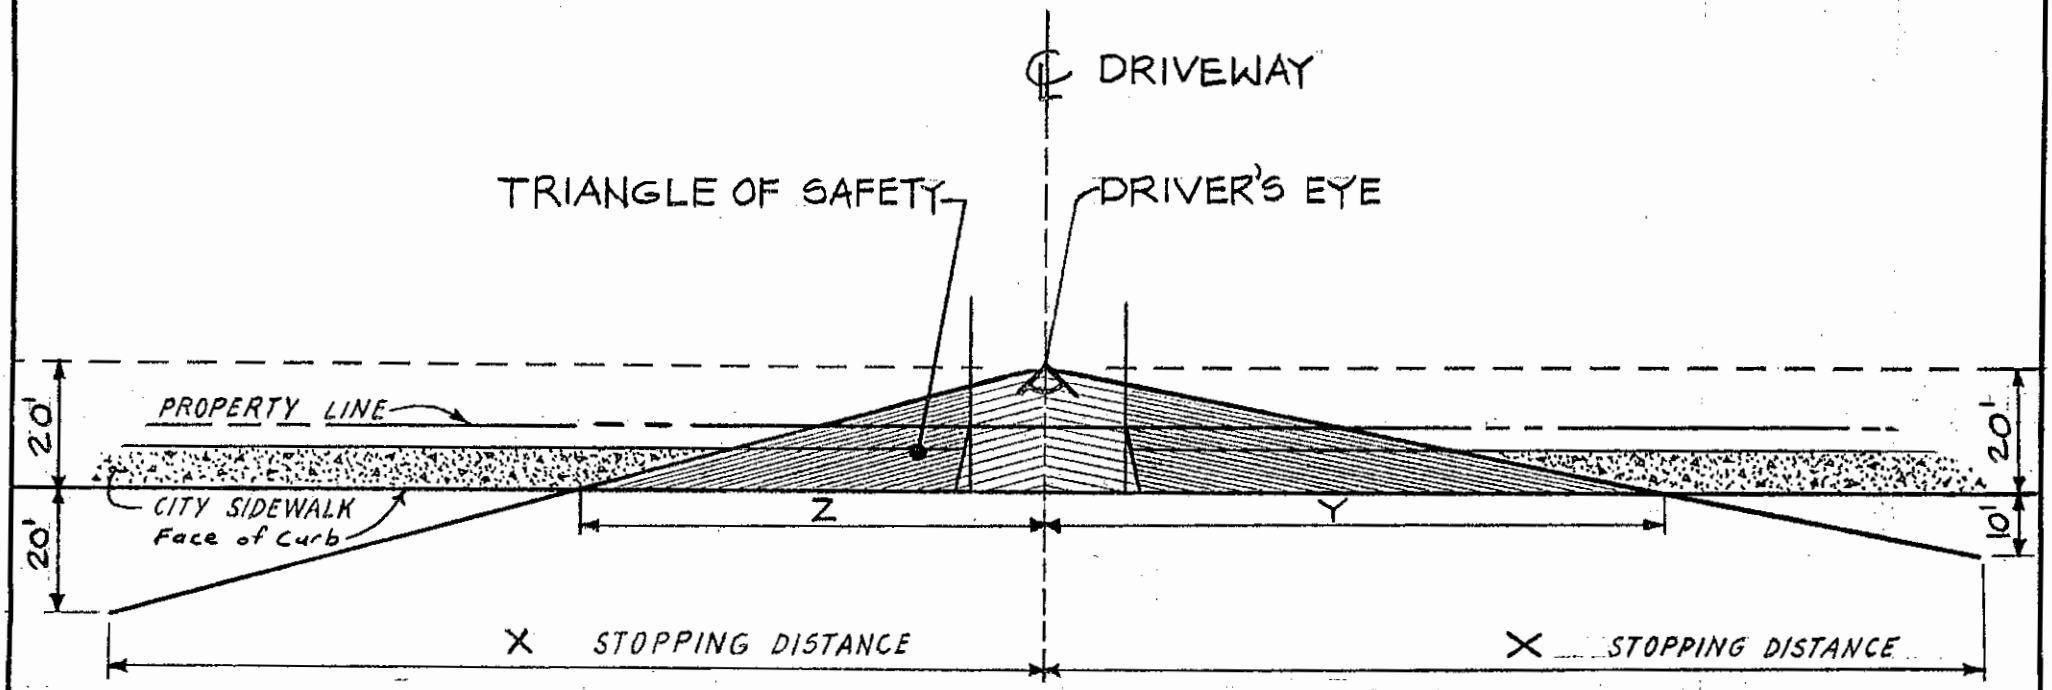

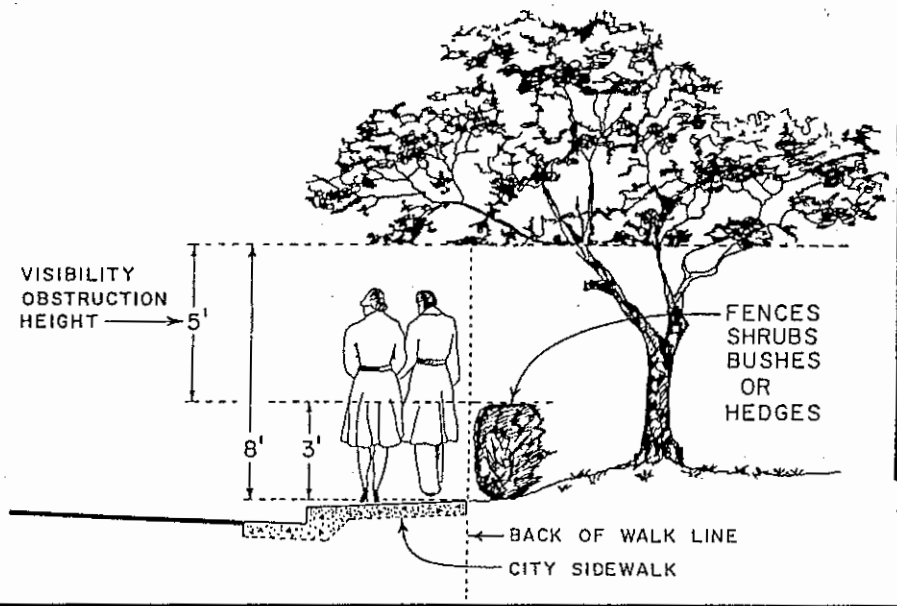

SPEED (MPH)	STOPPING DISTANCE (FT)	Y (FT)	Z (FT)
25	150	100	75
30	200	135	100
35	250	170	125
40	300	205	150

Revised		CITY OF SANTA CLARA	Scale NONE
Drawn By	B.S.		
Checked By	C.F	DRIVEWAY'S TRIANGLE OF SAFETY	Ref.
Approved	Date 5.15.87		Tracing No. T-808 A
Director of Public Works / City Engineer			

ORDINANCE No. 1062
SECTION 17-96

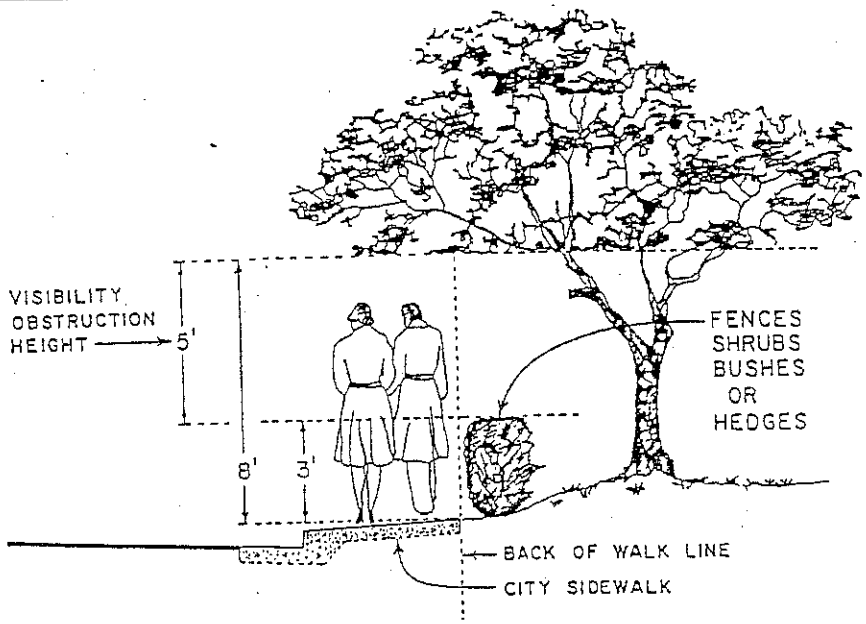

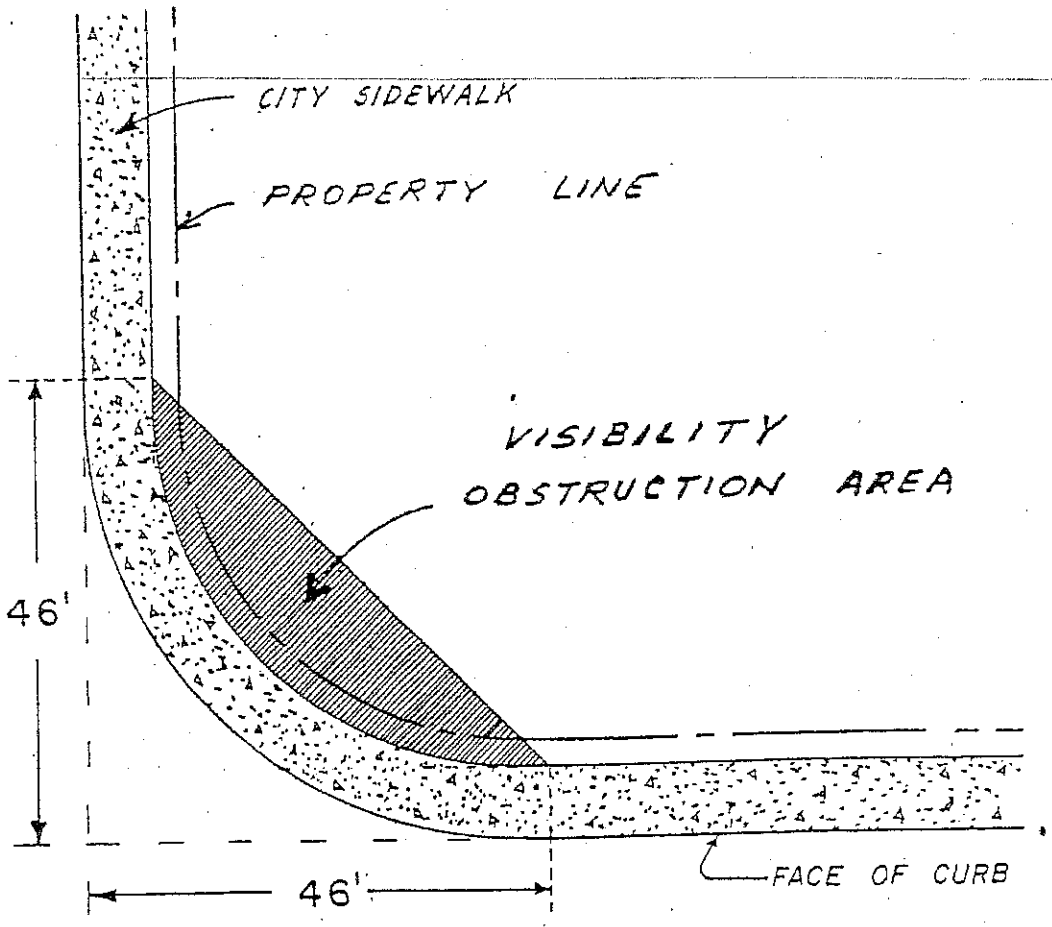

REVISED BY A.C. 11-14-89		CITY OF SANTA CLARA	Scale NONE
Revised J.Y. (TITLE CHANGE)	6-18-87		
Drawn By C.F.	10-23-79	INTERSECTION VISIBILITY OBSTRUCTION CLEARANCE	Ref.
Checked By			
Approved.	Date		Tracing No. T-585-A
S. M. CRISTOFANO			
Director of Public Works / City Engineer			

T-585-A