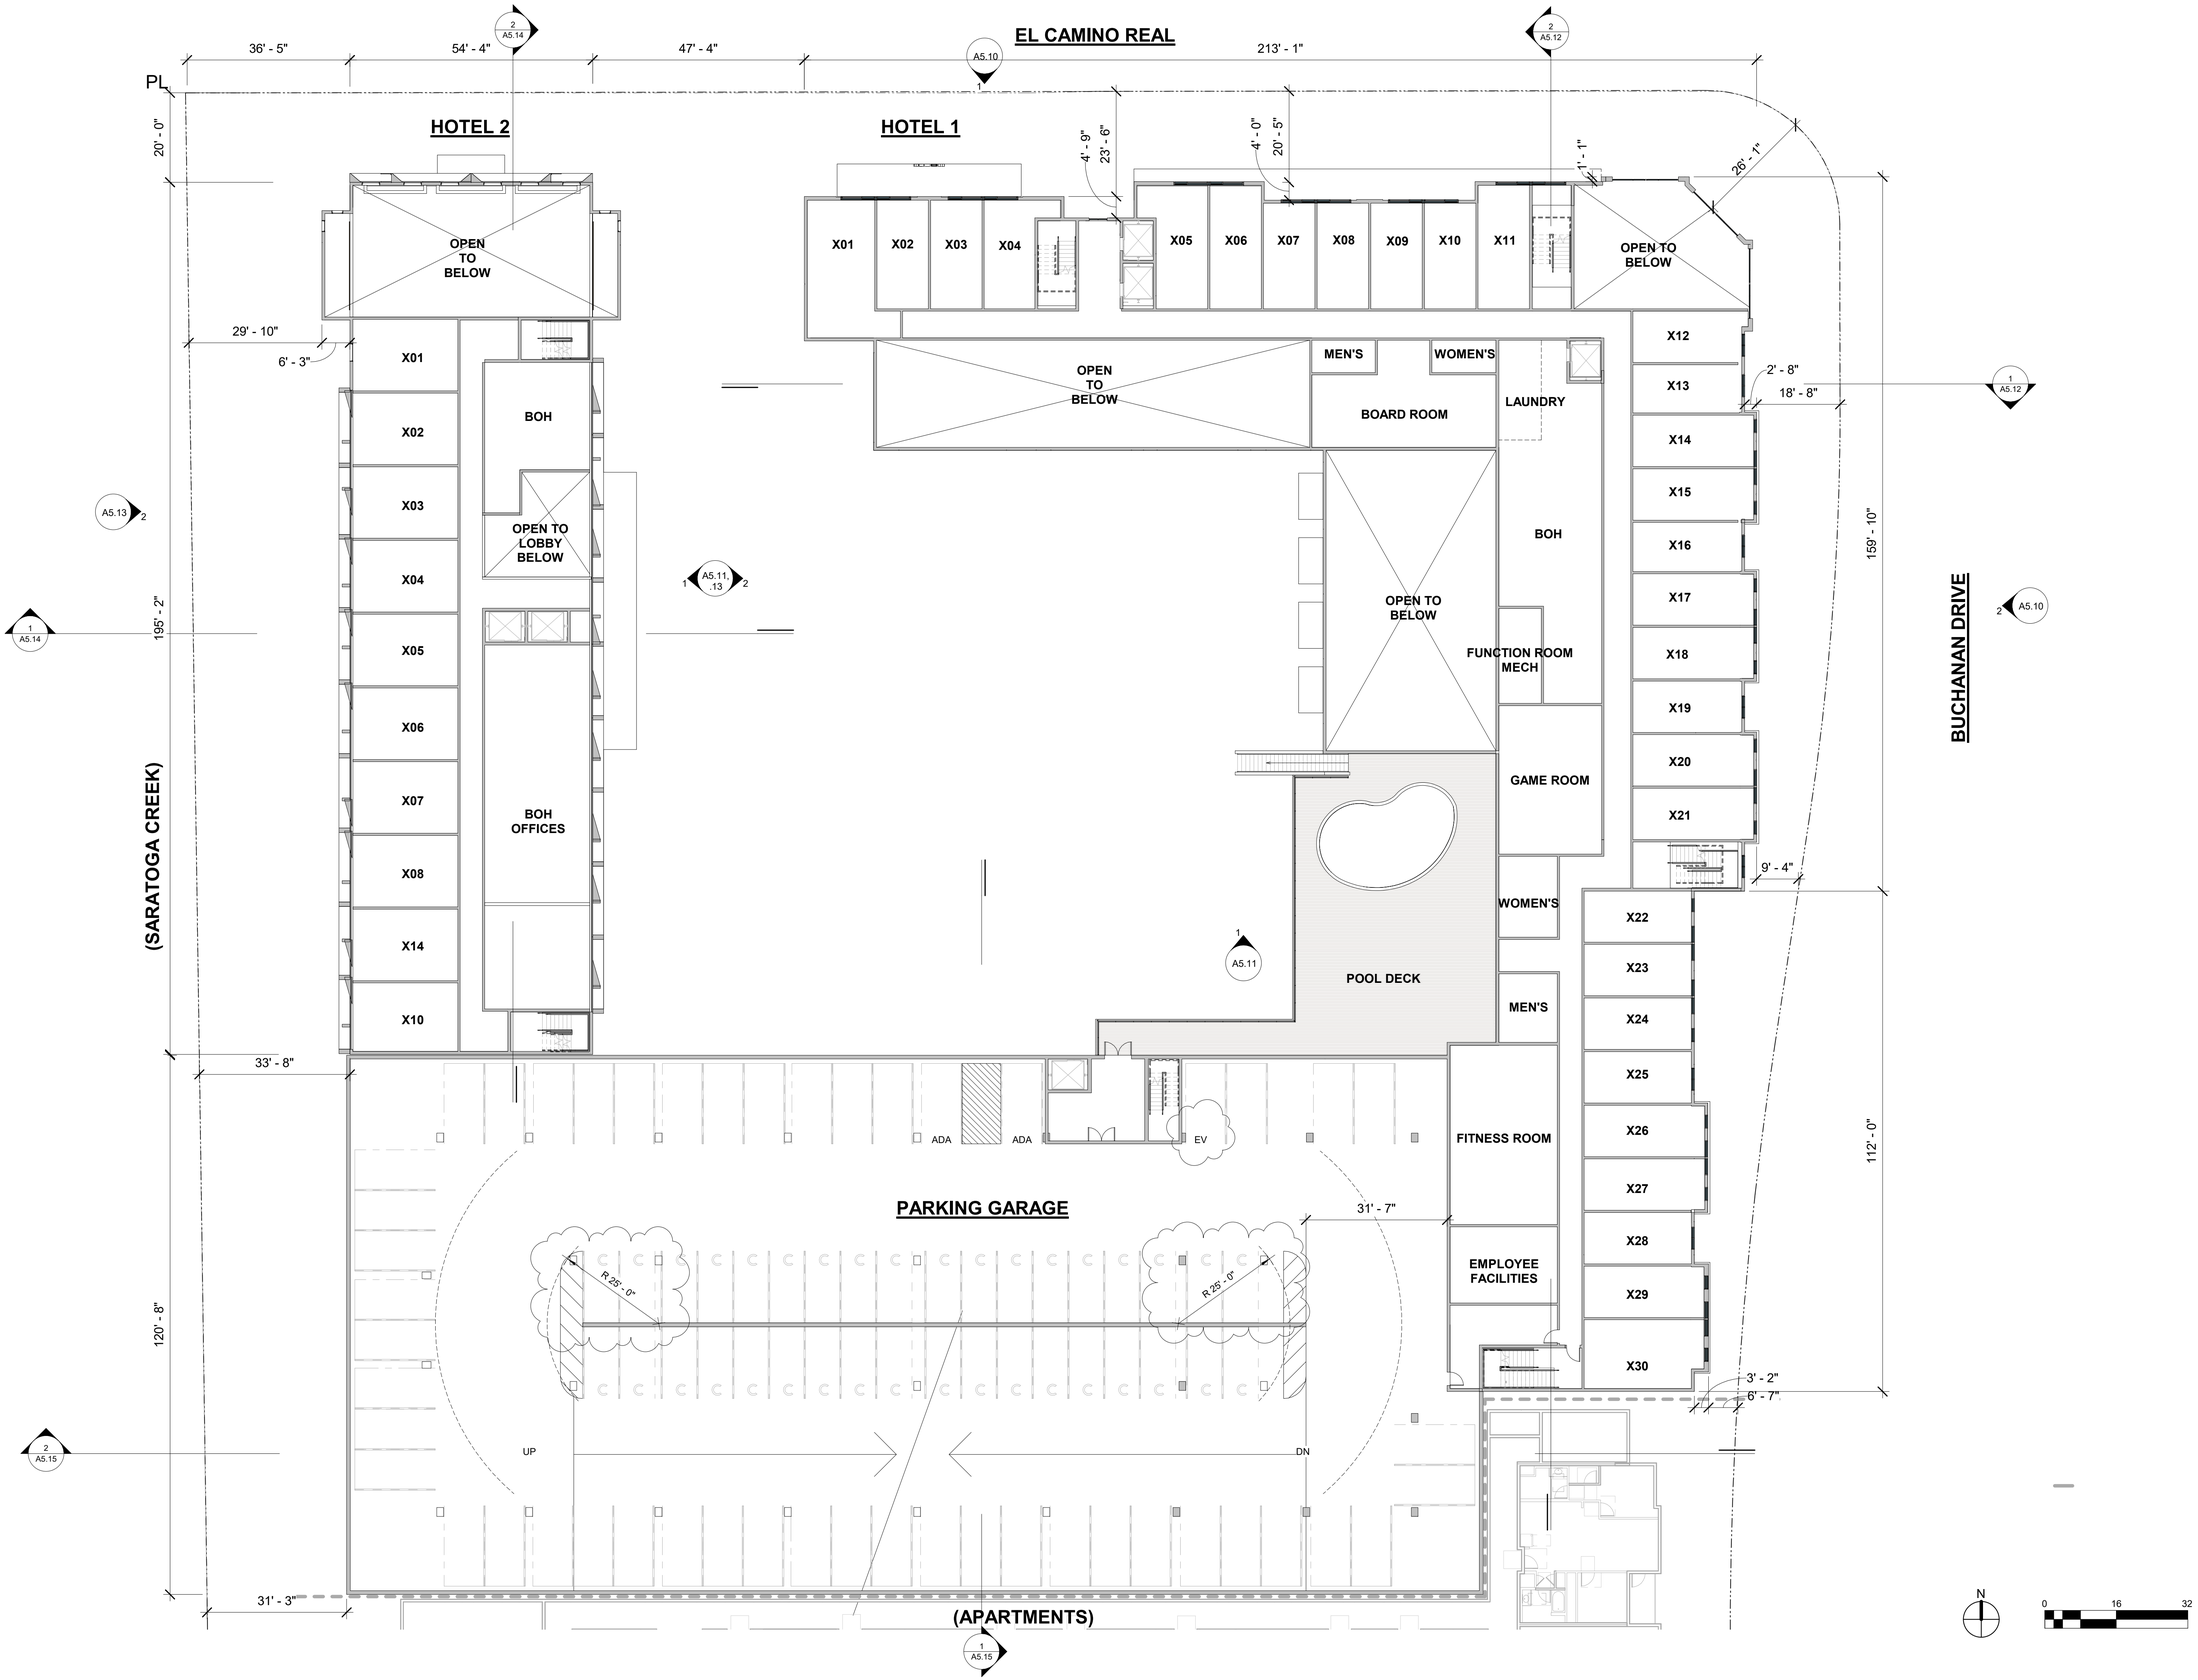

SEIDEL ARCHITECTS

STANTON ARCHITECTURE

JETT Landscape Architecture + Design

MISSION ENGINEERS, INC.

MARIANI'S INN AND RESIDENCES

2500 EL CAMINO REAL
SANTA CLARA, CA

NO.	DATE	ISSUE
1	08/23/18	REVISION

DRAWING TITLE

WEST BLOCK HOTEL SECOND FLOOR PLAN

STATUS

PCC SUBMITTAL

DATE	07/13/2018
SHEET NO.	

A5.3

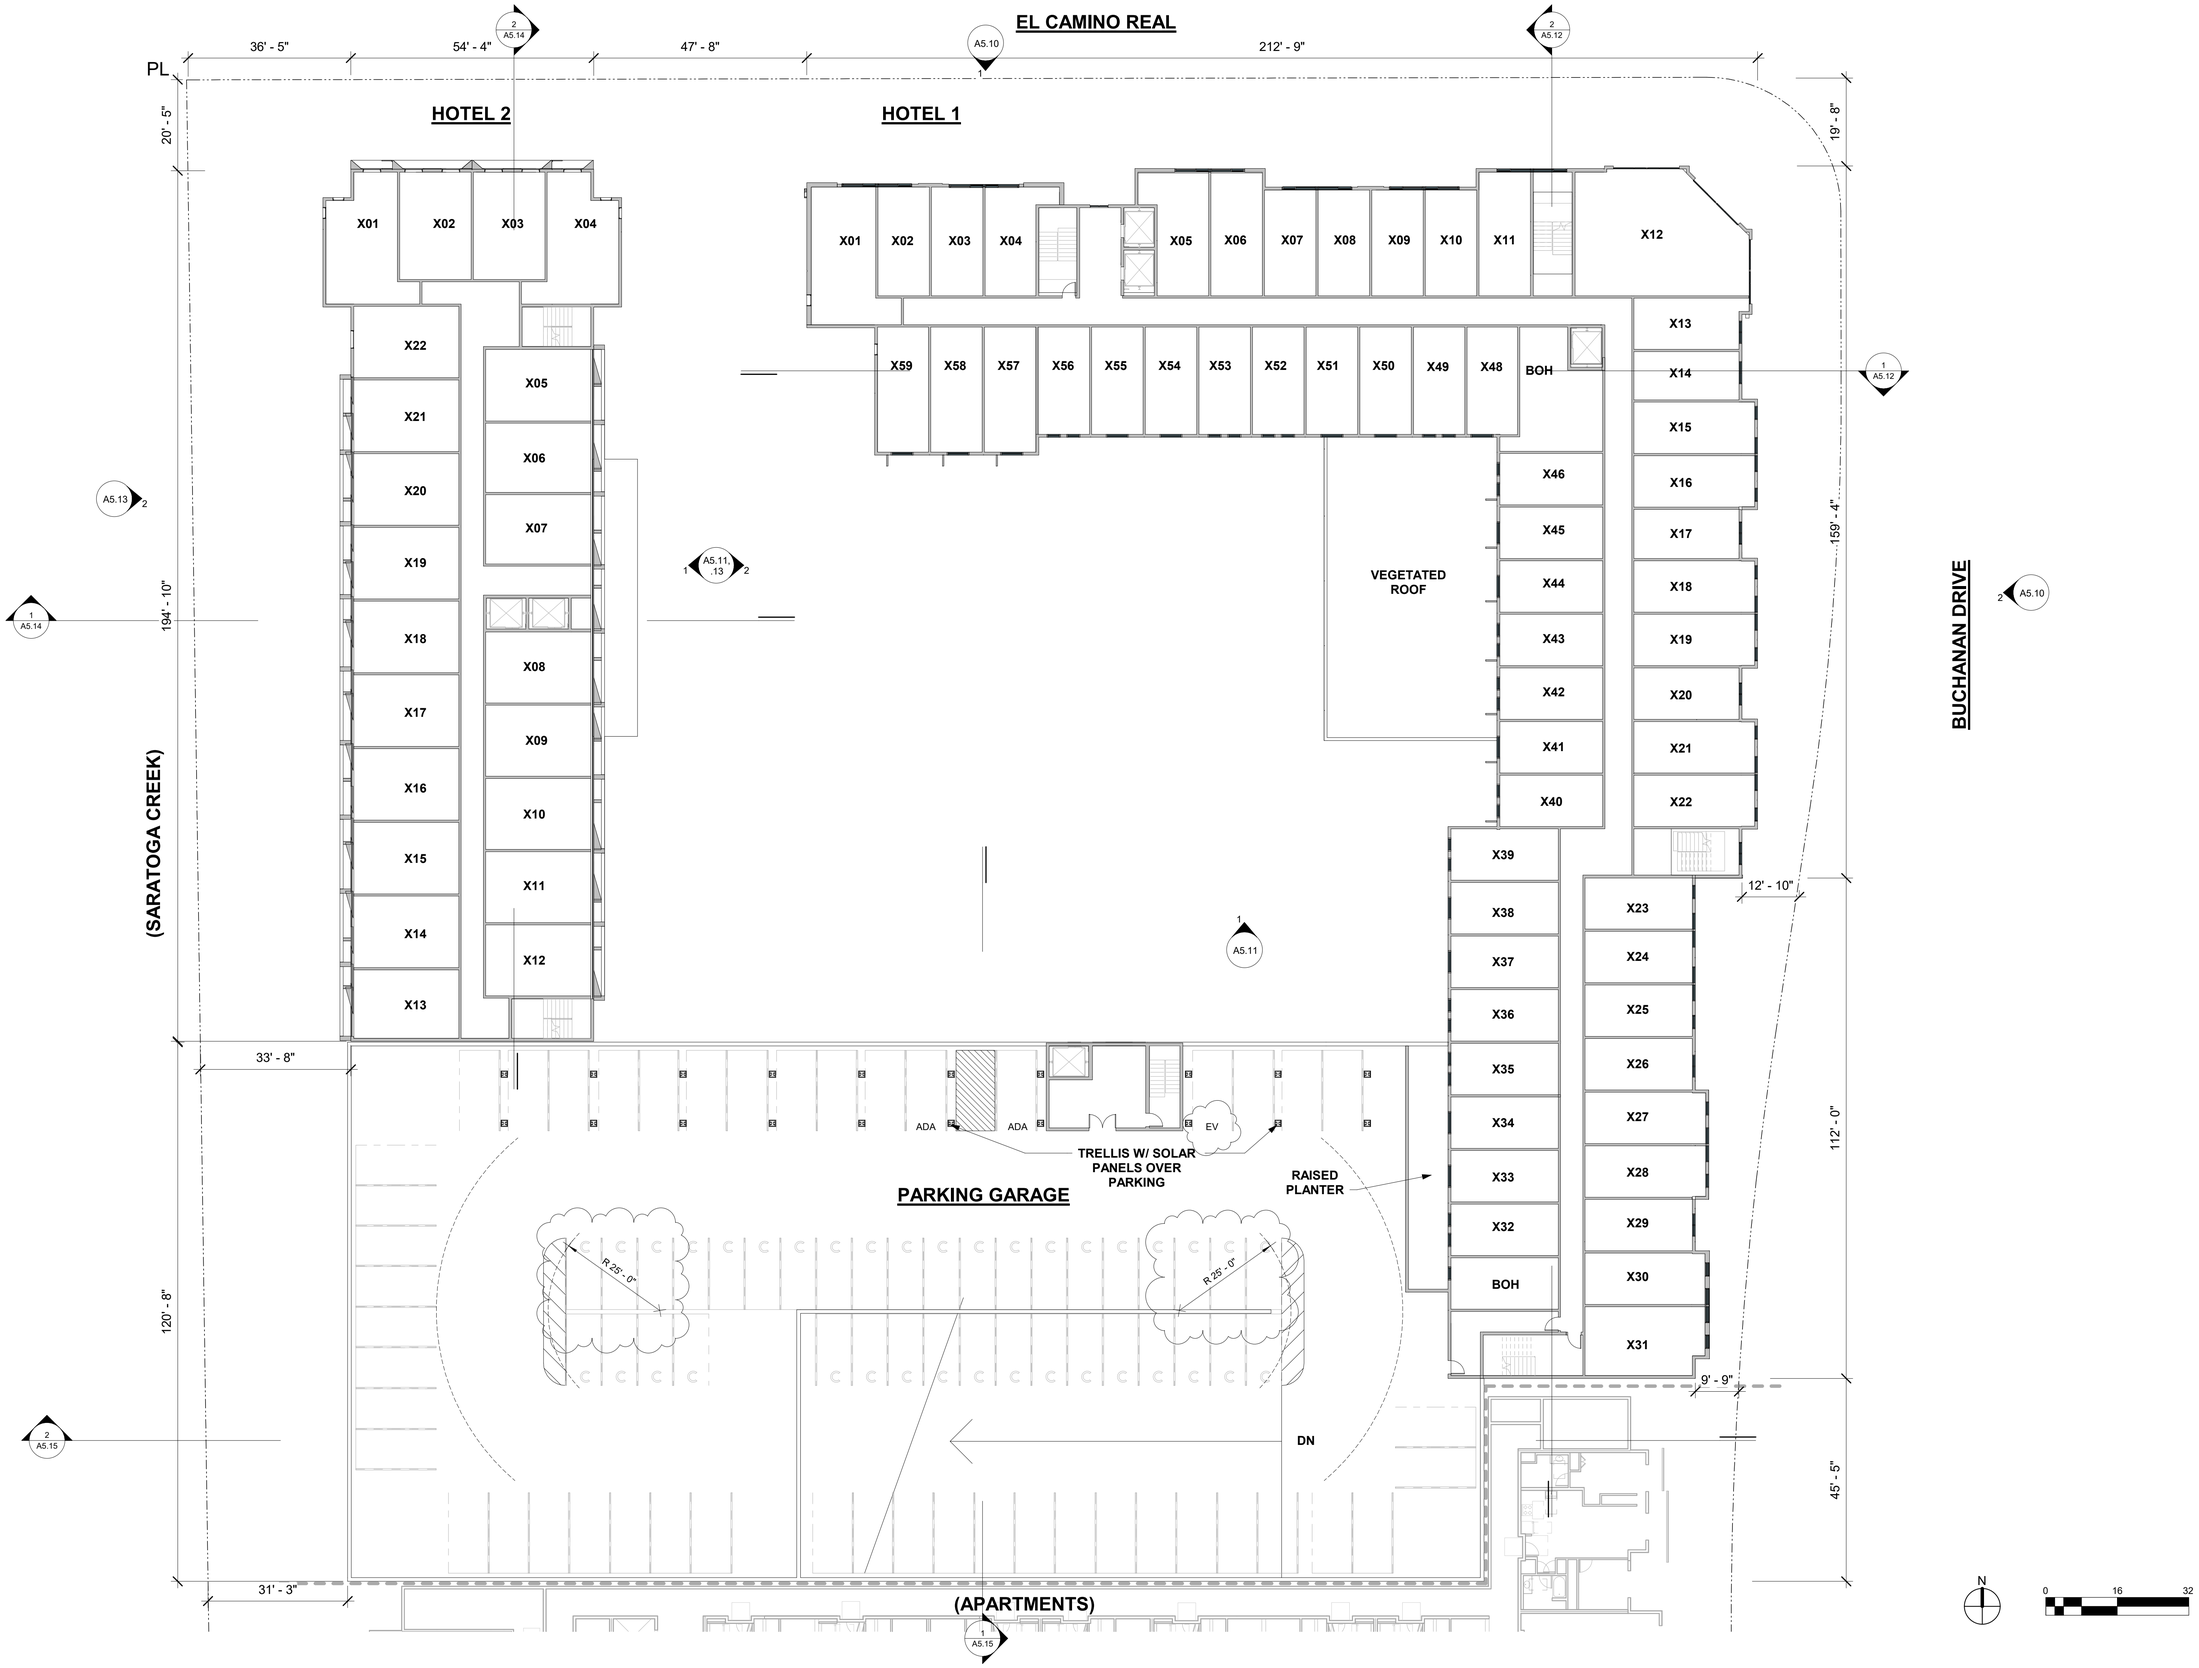

SEIDEL ARCHITECTS

STANTON ARCHITECTURE

JETT Landscape Architecture + Design

MISSION ENGINEERS, INC.

MARIANI'S INN AND RESIDENCES

2500 EL CAMINO REAL
SANTA CLARA, CA

NO.	DATE	ISSUE
1	08/23/18	REVISION

DRAWING TITLE

WEST BLOCK HOTEL THIRD FLOOR PLAN

STATUS

PCC SUBMITTAL

DATE 07/13/2018

SHEET NO.

A5.4

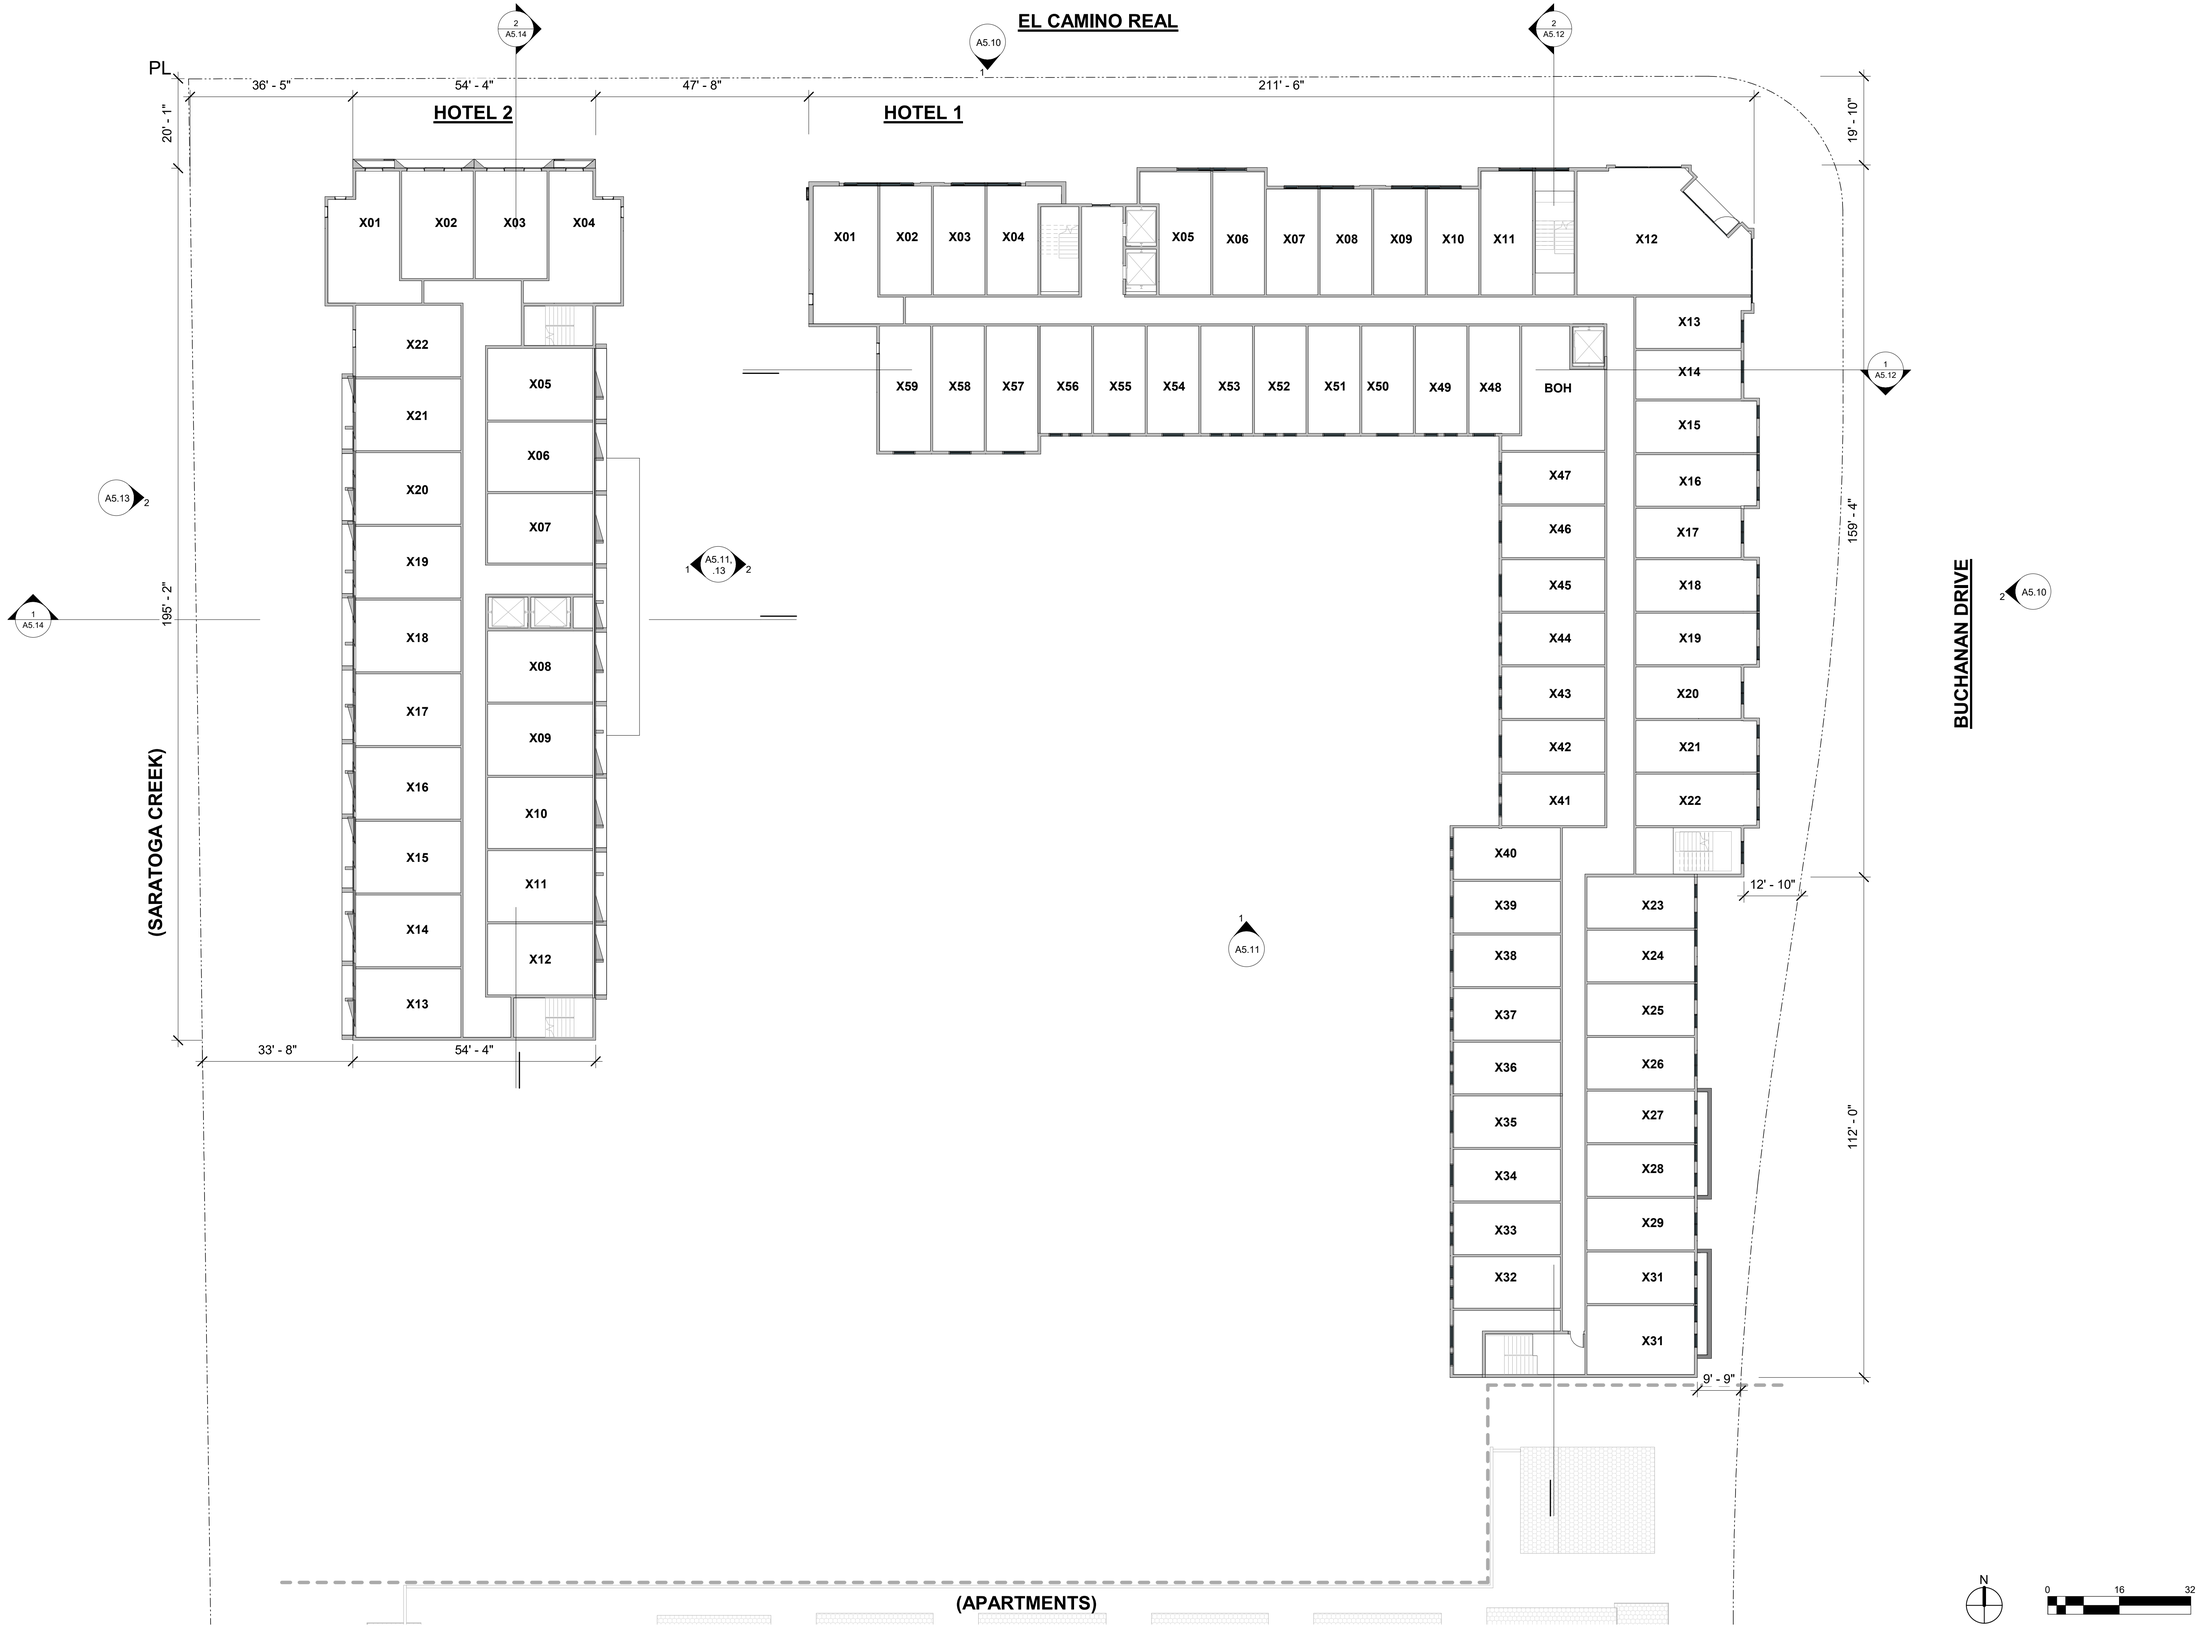

SEIDEL ARCHITECTS

STANTON ARCHITECTURE

JETT Landscape Architecture + Design

MISSION ENGINEERS, INC.

MARIANI'S INN AND RESIDENCES

2500 EL CAMINO REAL
SANTA CLARA, CA

NO.	DATE	ISSUE

DRAWING TITLE

WEST BLOCK HOTEL FOURTH FLOOR PLAN

STATUS

PCC SUBMITTAL

DATE 07/13/2018

SHEET NO.

A5.5

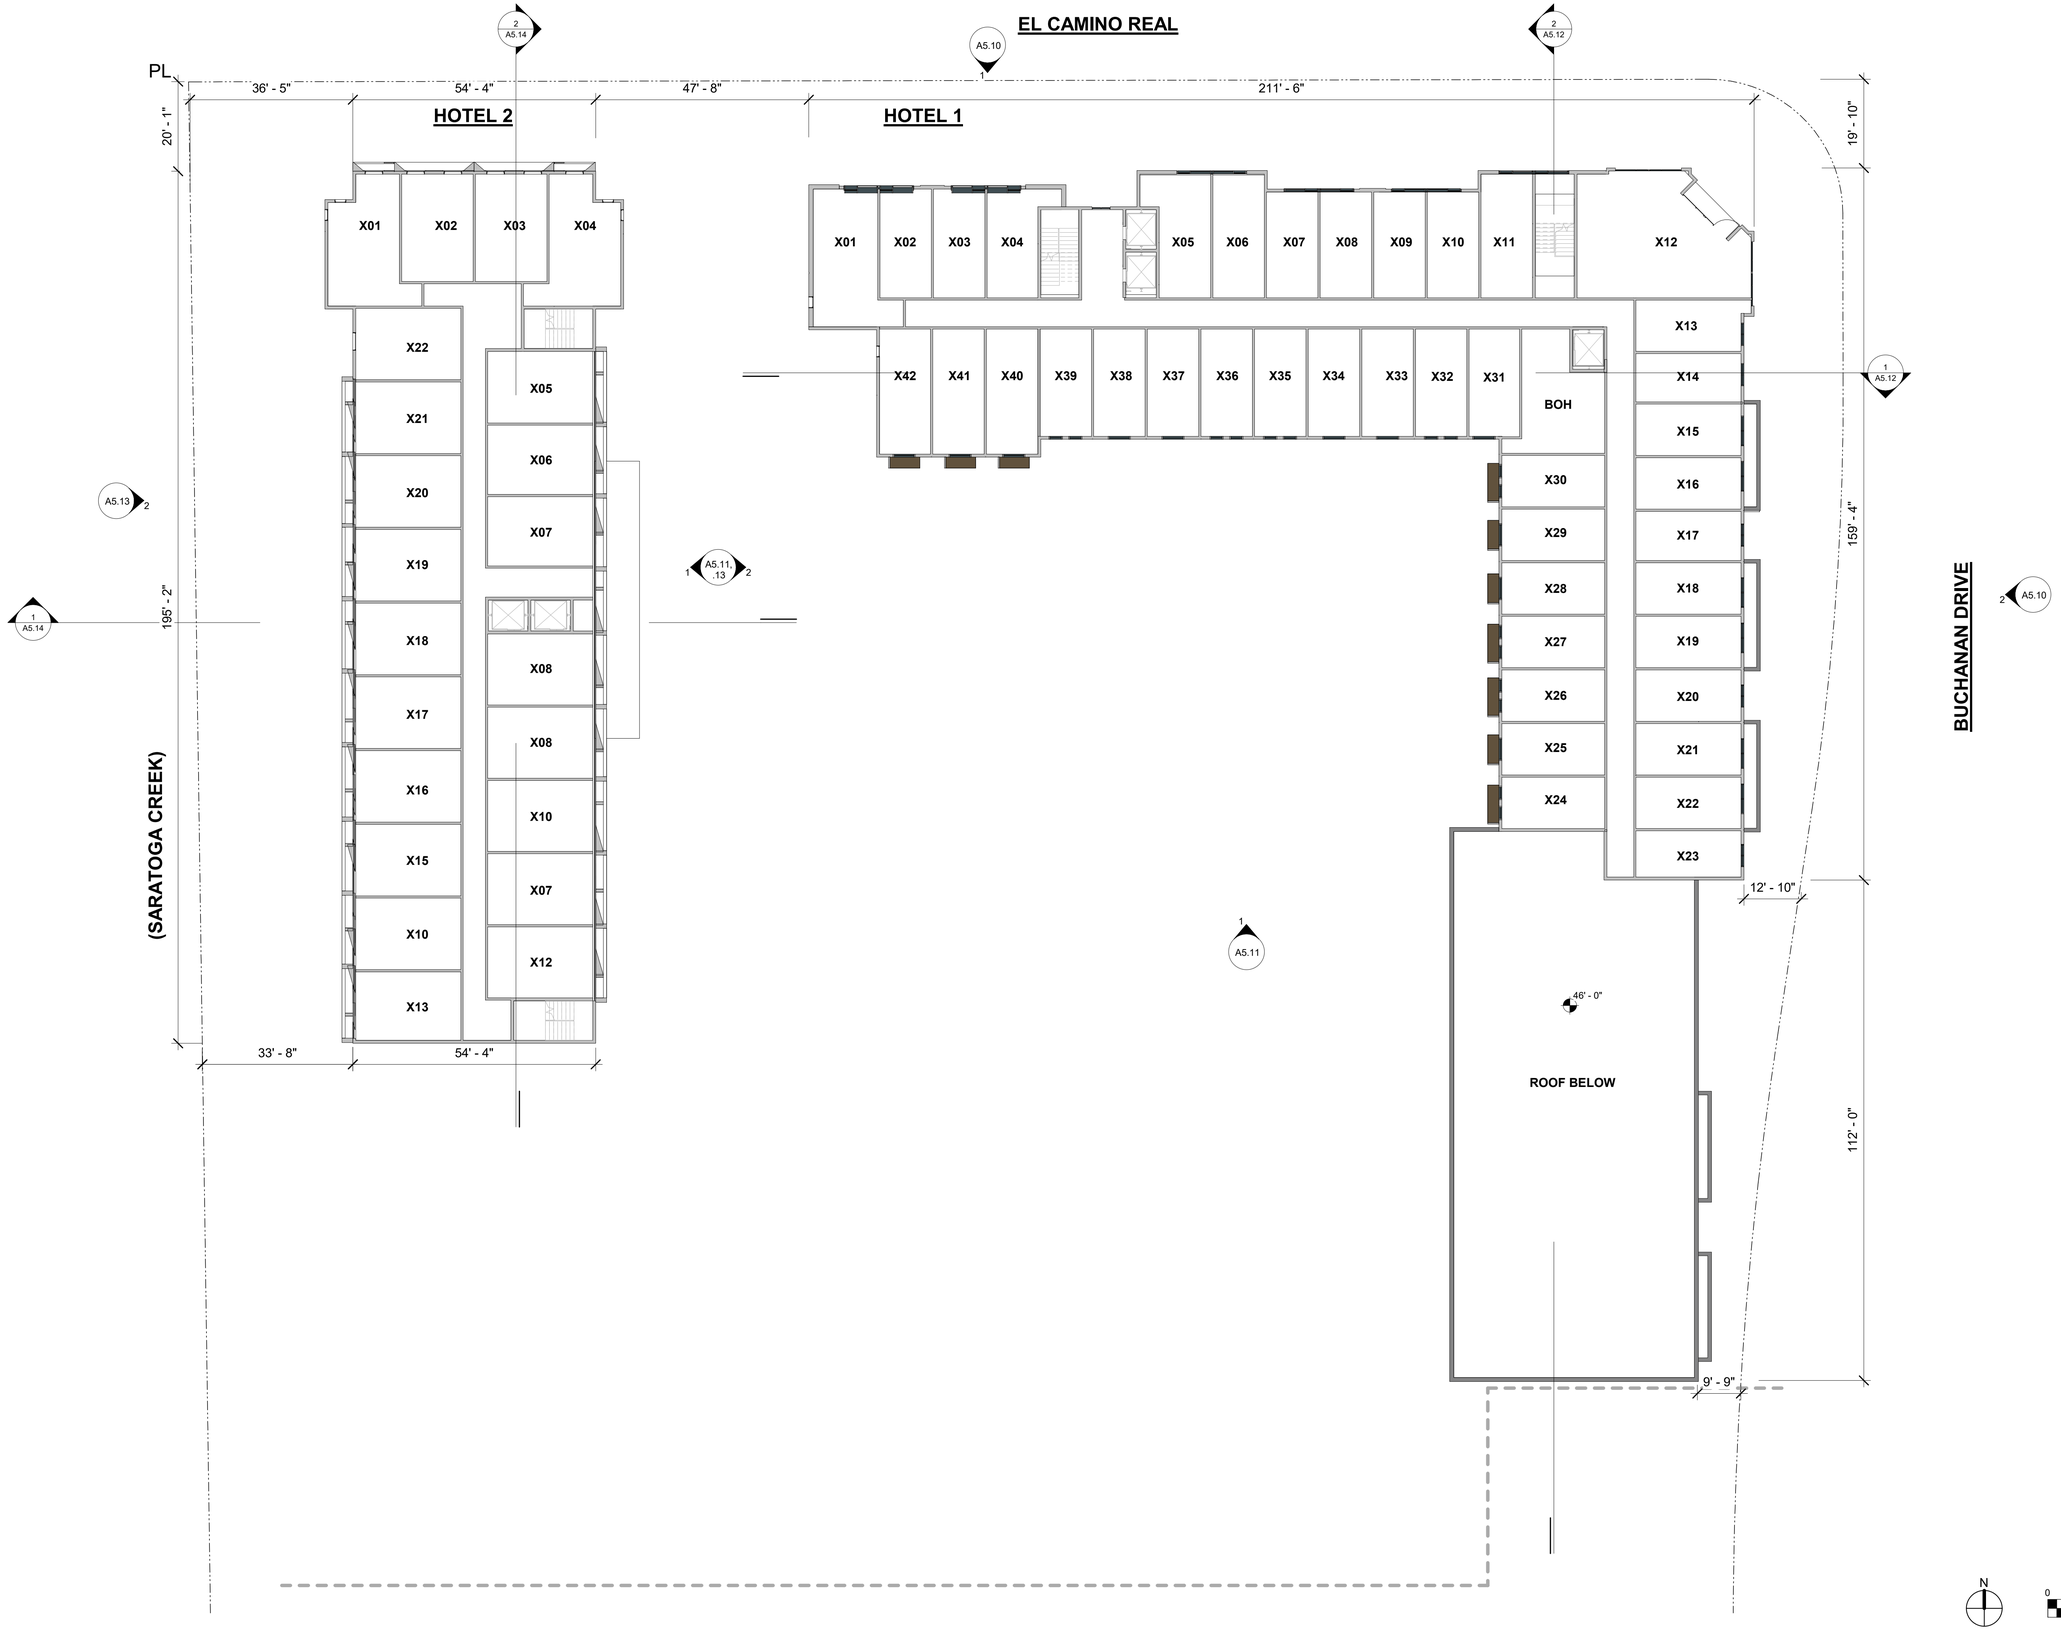

SEIDEL ARCHITECTS

STANTON ARCHITECTURE

JETT Landscape Architecture + Design

MISSION ENGINEERS, INC.

MARIANI'S INN AND RESIDENCES

2500 EL CAMINO REAL
SANTA CLARA, CA

NO.	DATE	ISSUE

DRAWING TITLE

WEST BLOCK HOTEL FIFTH FLOOR PLAN

STATUS

PCC SUBMITTAL

DATE 07/13/2018

SHEET NO.

A5.6

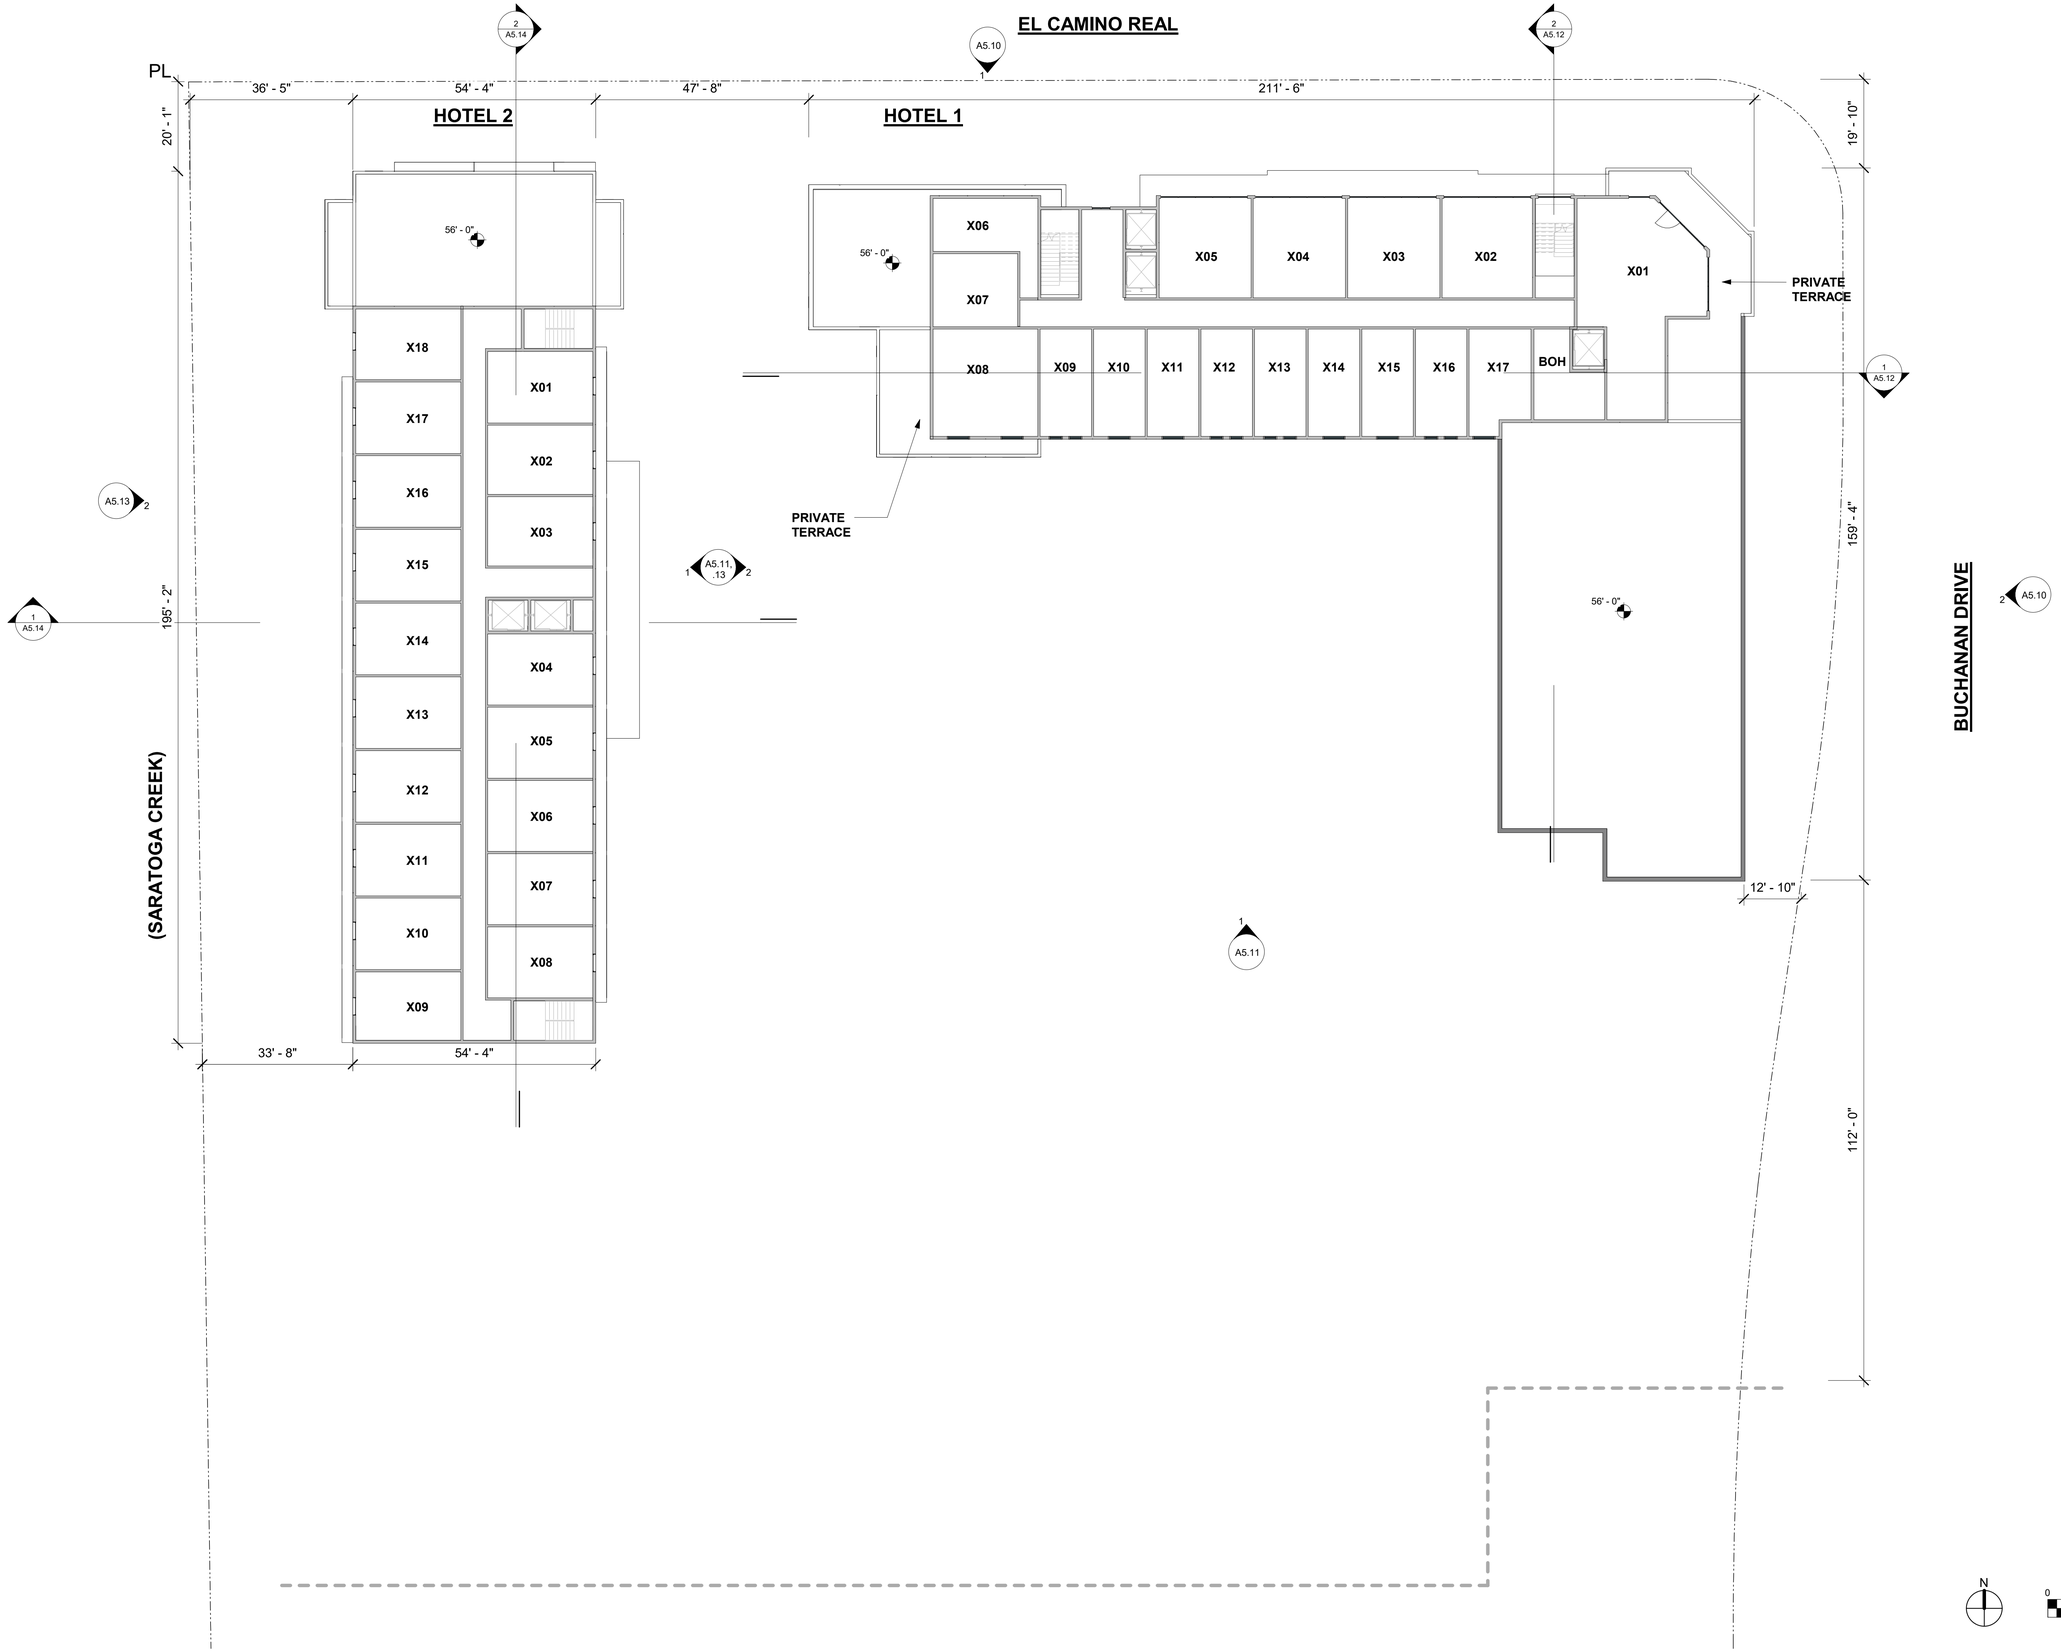

SEIDEL ARCHITECTS

STANTON ARCHITECTURE

JETT Landscape Architecture + Design

MISSION ENGINEERS, INC.

MARIANI'S INN AND RESIDENCES

2500 EL CAMINO REAL
SANTA CLARA, CA

NO.	DATE	ISSUE

DRAWING TITLE

WEST BLOCK HOTEL SIXTH FLOOR PLAN

STATUS

PCC SUBMITTAL

DATE 07/13/2018

SHEET NO.

A5.7

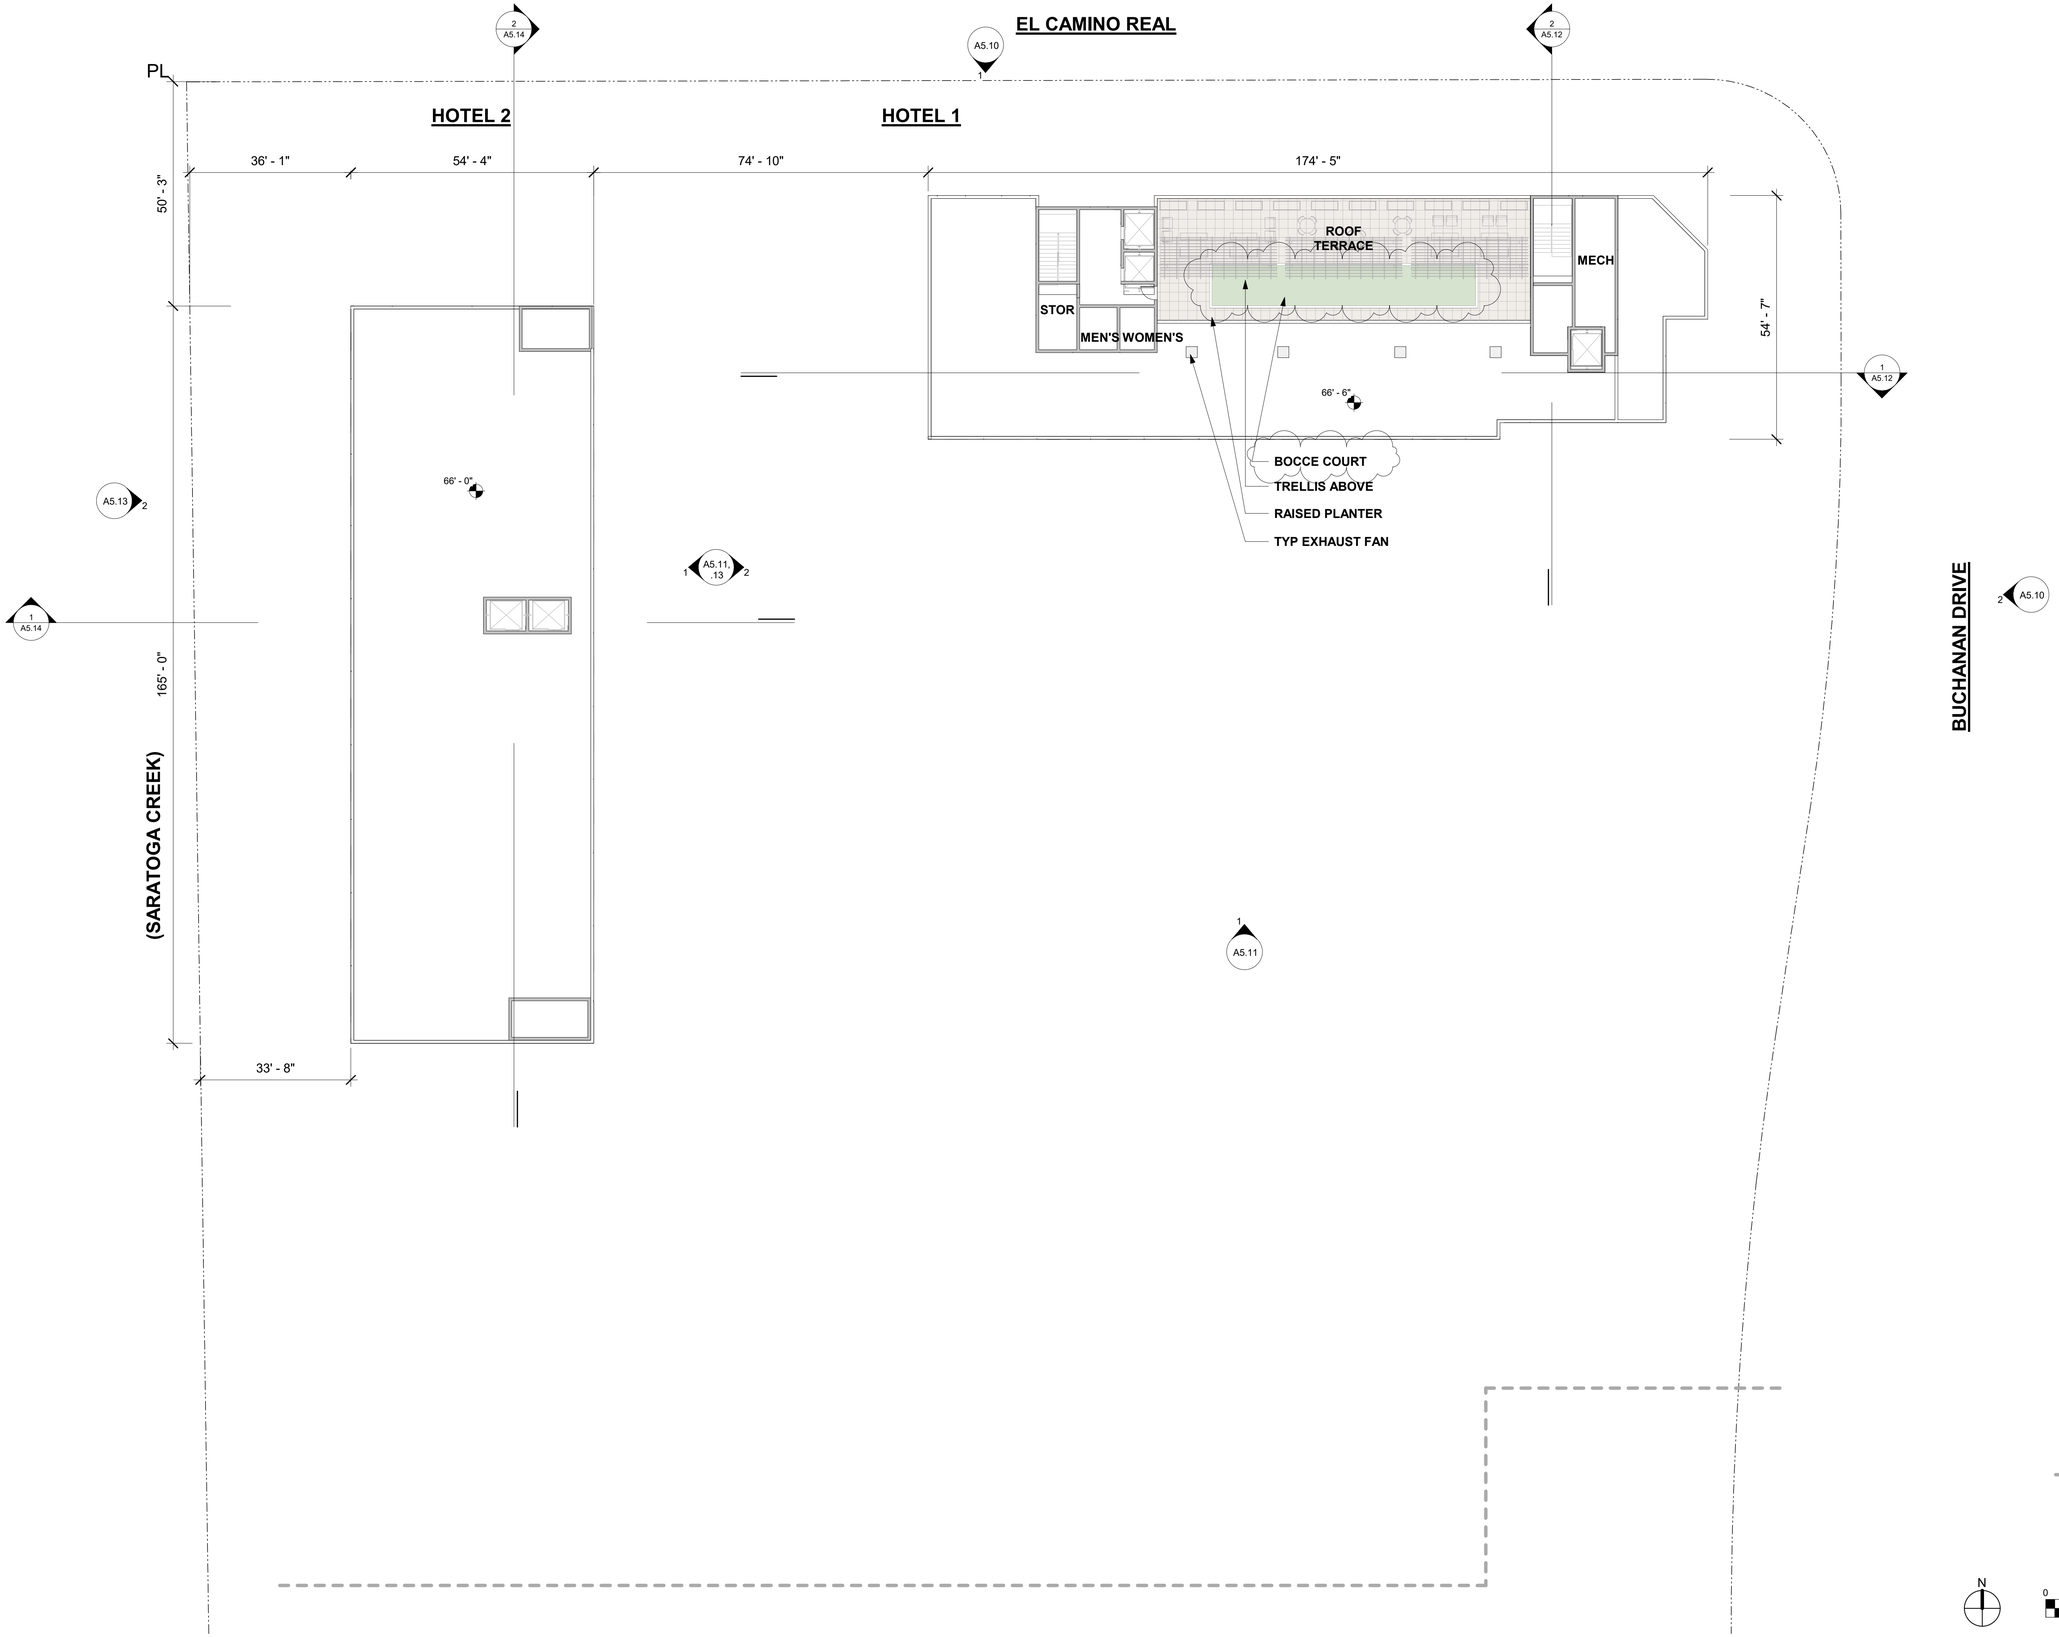

SEIDEL ARCHITECTS

STANTON ARCHITECTURE

JETT Landscape Architecture + Design

MISSION ENGINEERS, INC.

MARIANI'S INN AND RESIDENCES

2500 EL CAMINO REAL
SANTA CLARA, CA

NO.	DATE	ISSUE
1	08/23/18	REVISION

DRAWING TITLE

WEST BLOCK HOTEL ROOF PLAN

STATUS

PCC SUBMITTAL

DATE	07/13/2018
SHEET NO.	

A5.8

1 N ELEVATION AT EL CAMINO REAL - HOTELS 1 & 2
1/16" = 1'-0"

2 E ELEVATION AT BUCHANAN DRIVE - HOTEL 1
1/16" = 1'-0"

0 16 32

SEIDEL ARCHITECTS

STANTON ARCHITECTURE

JETT Landscape Architecture + Design

MISSION ENGINEERS, INC.

MARIANI'S INN AND RESIDENCES

2500 EL CAMINO REAL
SANTA CLARA, CA

NO.	DATE	ISSUE
1	08/23/18	REVISION

DRAWING TITLE

WEST BLOCK HOTEL 1 ELEVATIONS

STATUS

PCC SUBMITTAL

DATE 07/13/2018

SHEET NO.

A5.10

1 S ELEVATION - HOTEL 1
1/16" = 1'-0"

2 W ELEVATION - HOTEL 1
1/16" = 1'-0"

0 16 32

SEIDEL ARCHITECTS

STANTON ARCHITECTURE

JETT Landscape Architecture + Design

MISSION ENGINEERS, INC.

MARIANI'S INN AND RESIDENCES

2500 EL CAMINO REAL
SANTA CLARA, CA

NO.	DATE	ISSUE
1	08/23/18	REVISION

DRAWING TITLE

WEST BLOCK HOTEL 1 ELEVATIONS

STATUS

PCC SUBMITTAL

DATE 07/13/2018

SHEET NO.

A5.11

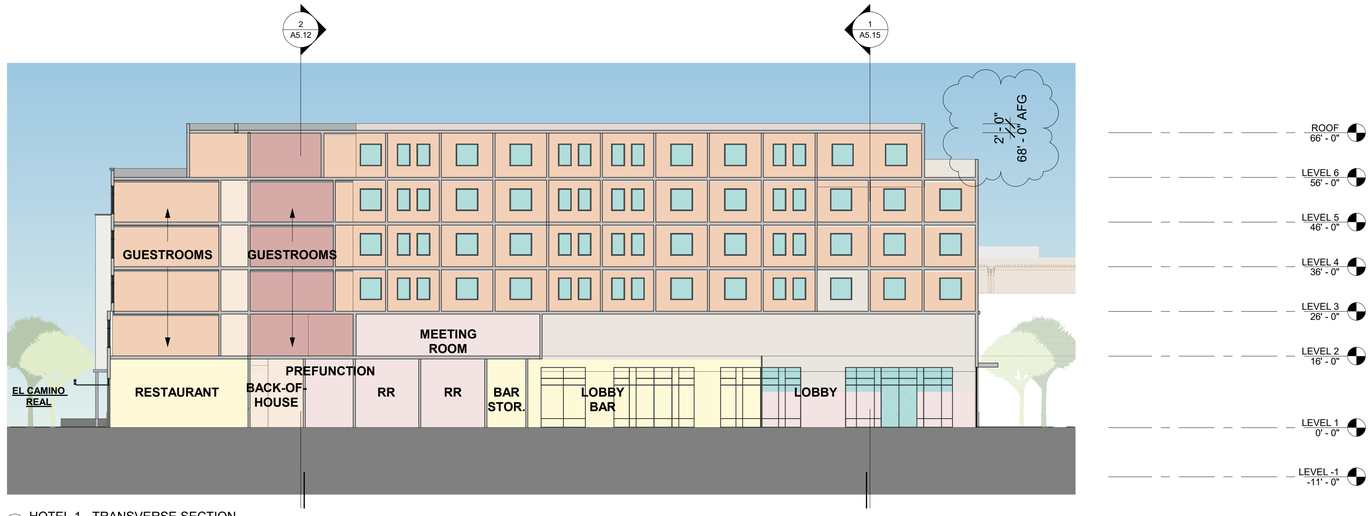

1 HOTEL 1 - TRANSVERSE SECTION
1/16" = 1'-0"

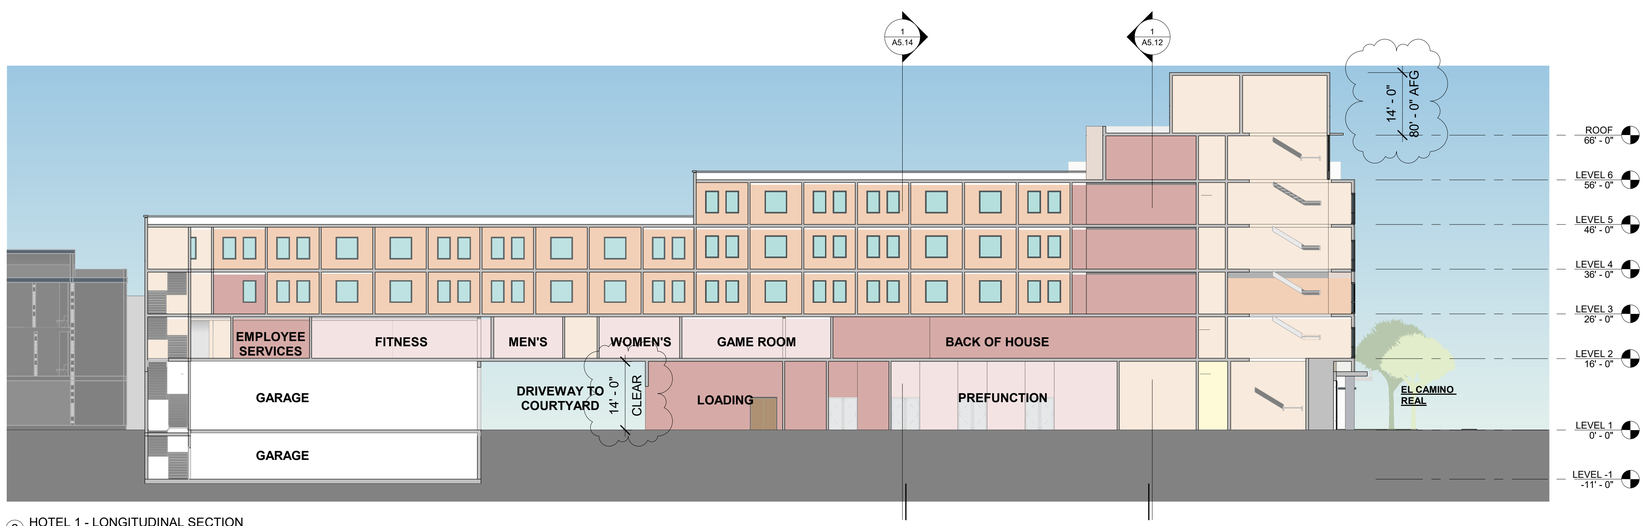

2 HOTEL 1 - LONGITUDINAL SECTION
1/16" = 1'-0"

PROGRAM LEGEND

- BACK OF HOUSE
- CIRCULATION
- GUESTROOMS
- PUBLIC SPACE
- RESTAURANT/RETAIL

0 16 32

SEIDEL ARCHITECTS

STANTON ARCHITECTURE

JETT Landscape Architecture + Design

MISSION ENGINEERS, INC.

MARIANI'S INN AND RESIDENCES

2500 EL CAMINO REAL
SANTA CLARA, CA

NO.	DATE	ISSUE
1	08/23/18	REVISION

DRAWING TITLE

WEST BLOCK HOTEL 1 SECTIONS

STATUS

PCC SUBMITTAL

DATE	07/13/2018
SHEET NO.	

A5.12

1 E ELEVATION - HOTEL 2
1/16" = 1'-0"

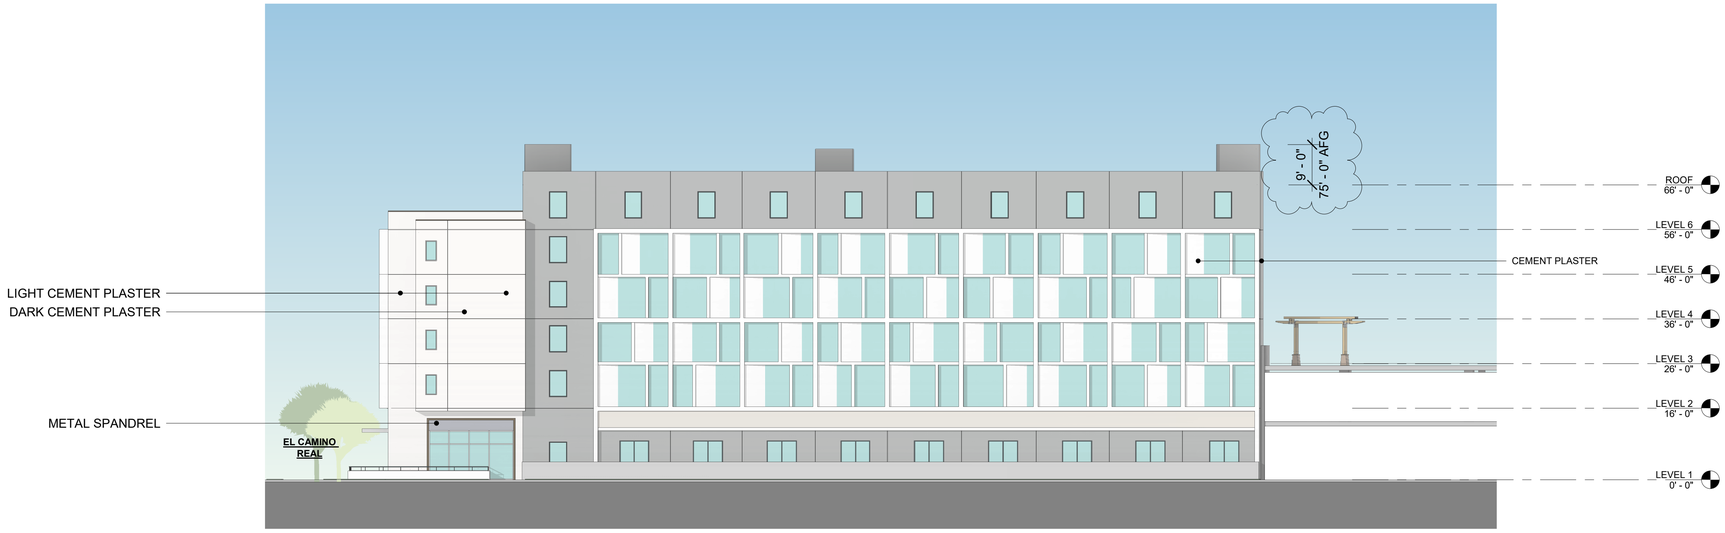

2 W ELEVATION - HOTEL 2
1/16" = 1'-0"

0 16 32

SEIDEL ARCHITECTS

STANTON ARCHITECTURE

JETT Landscape Architecture + Design

MISSION ENGINEERS, INC.

MARIANI'S INN AND RESIDENCES

2500 EL CAMINO REAL
SANTA CLARA, CA

NO.	DATE	ISSUE
1	08/23/18	REVISION

DRAWING TITLE

WEST BLOCK HOTEL 2 ELEVATIONS

STATUS

PCC SUBMITTAL

DATE	07/13/2018
SHEET NO.	

A5.13

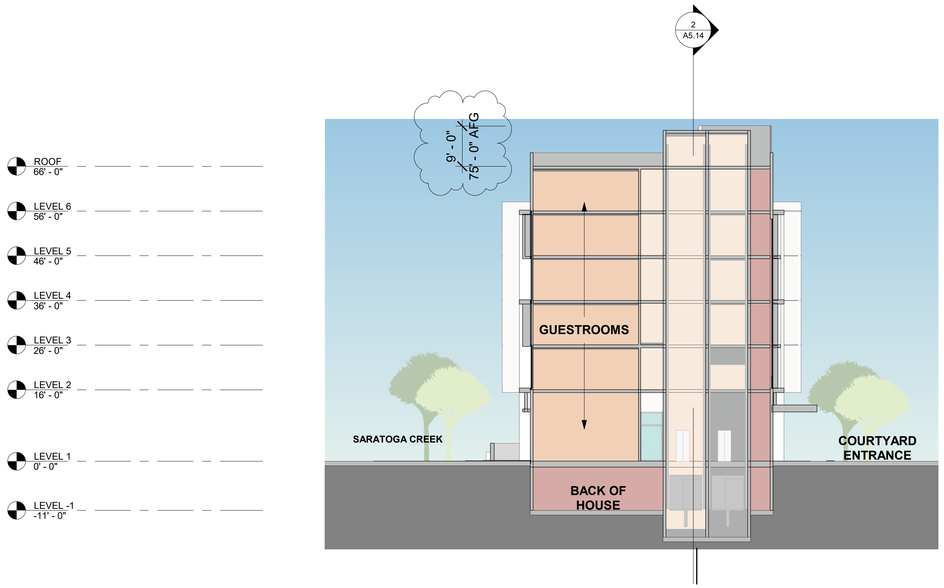

1 HOTEL 2 - TRANSVERSE SECTION
1/16" = 1'-0"

PROGRAM LEGEND

- BACK OF HOUSE
- CIRCULATION
- GUESTROOMS
- PUBLIC SPACE
- RESTAURANT/RETAIL

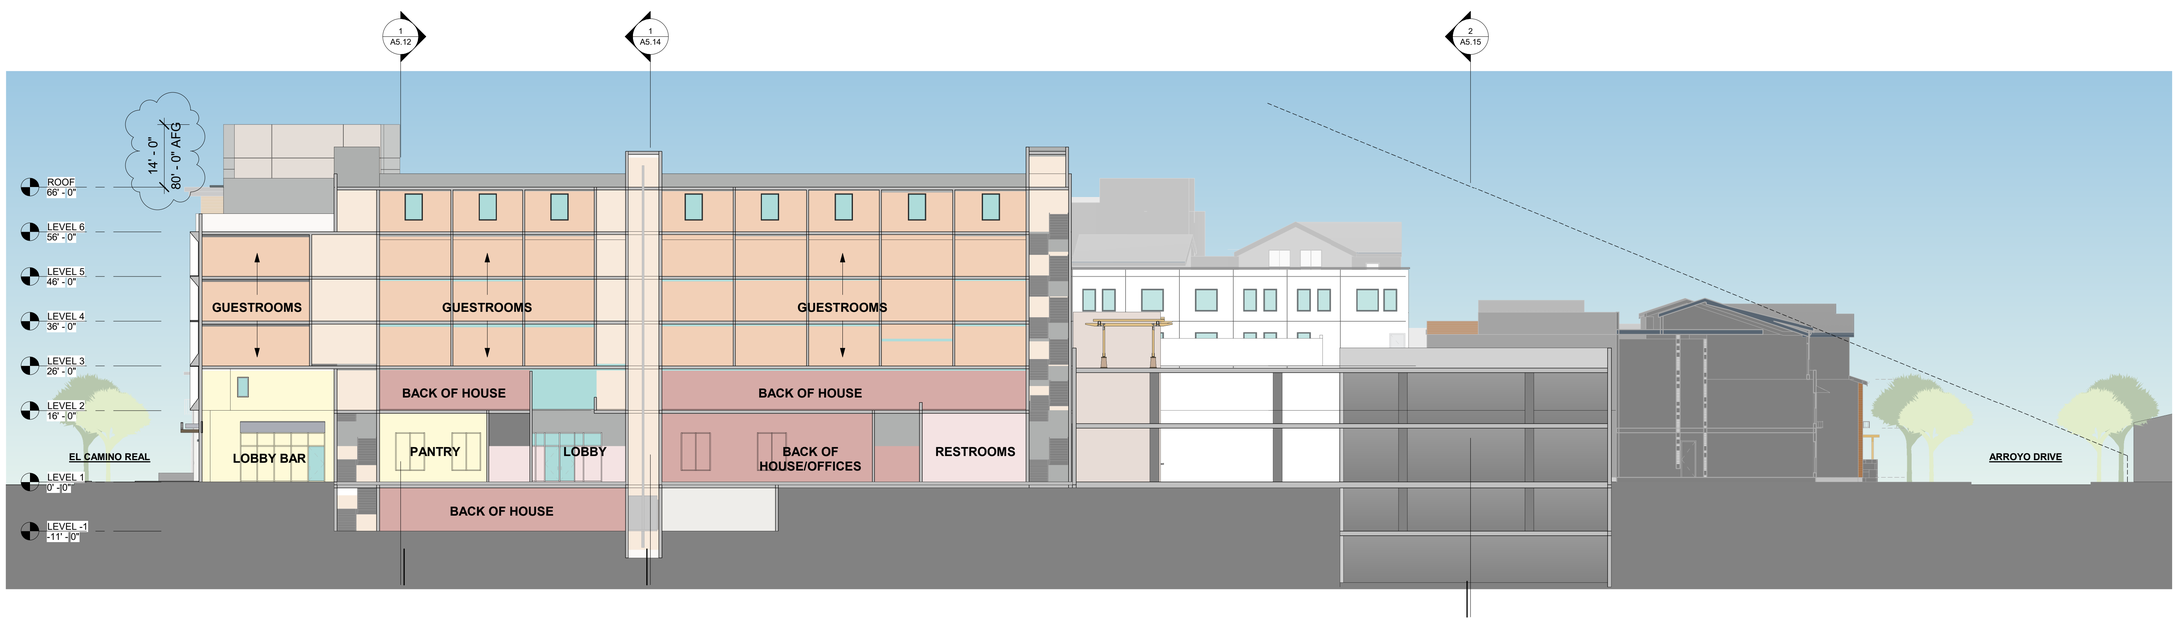

2 HOTEL 2 - LONGITUDINAL SECTION
1/16" = 1'-0"

SEIDEL ARCHITECTS

STANTON ARCHITECTURE

JETT Landscape Architecture + Design

MISSION ENGINEERS, INC.

MARIANI'S INN AND RESIDENCES

2500 EL CAMINO REAL
SANTA CLARA, CA

NO.	DATE	ISSUE
1	08/23/18	REVISION

DRAWING TITLE

WEST BLOCK HOTEL 2 SECTIONS

STATUS

PCC SUBMITTAL

DATE 07/13/2018

SHEET NO.

A5.14

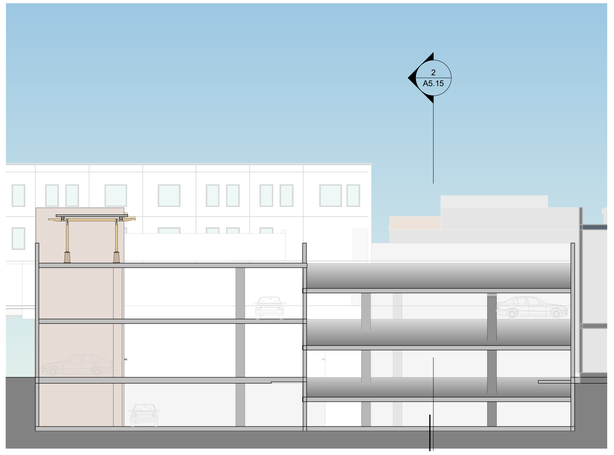

1 GARAGE - TRANSVERSE SECTION
1/16" = 1'-0"

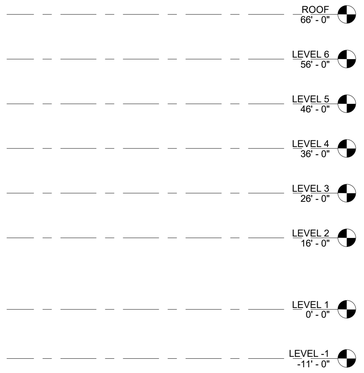

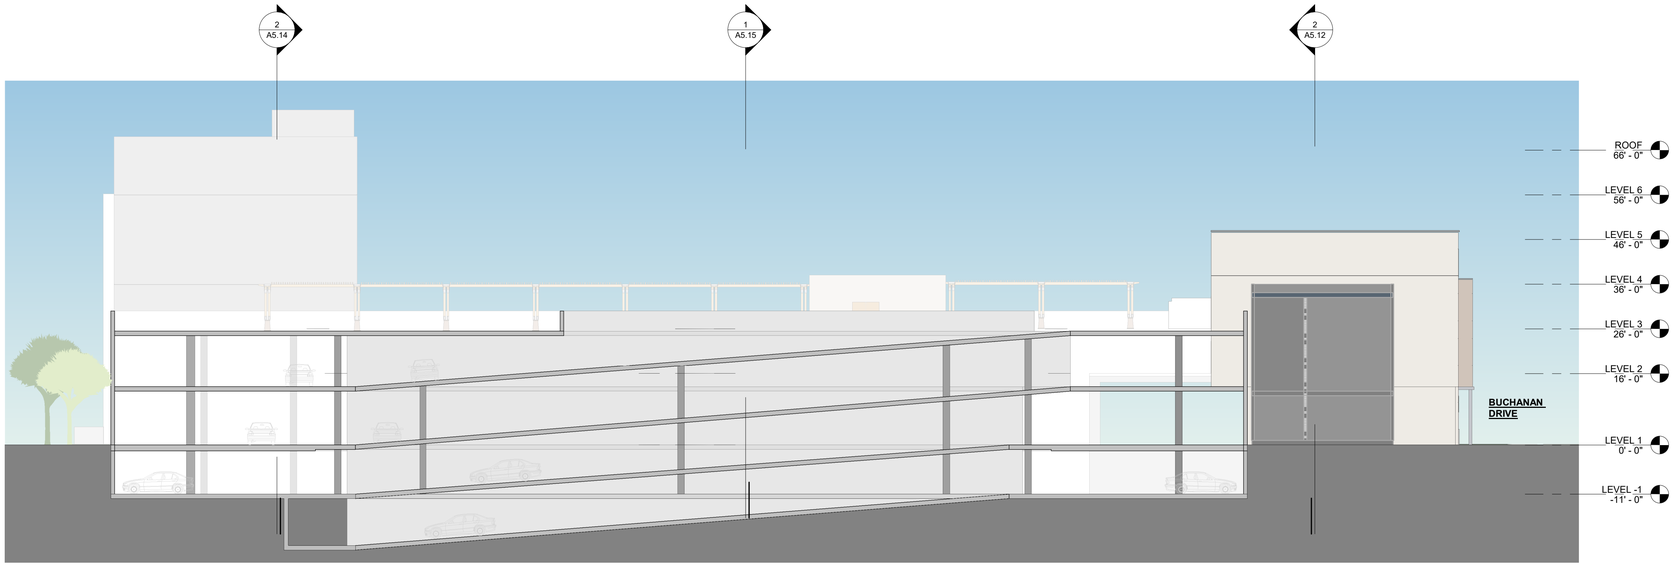

2 GARAGE - LONGITUDINAL SECTION
1/16" = 1'-0"

0 16 32

SEIDEL ARCHITECTS

STANTON ARCHITECTURE

JETT Landscape Architecture + Design

MISSION ENGINEERS, INC.

MARIANI'S INN AND RESIDENCES

2500 EL CAMINO REAL
SANTA CLARA, CA

NO.	DATE	ISSUE

DRAWING TITLE

WEST BLOCK PARKING GARAGE SECTIONS

STATUS

PCC SUBMITTAL

DATE 07/13/2018

SHEET NO.

A5.15